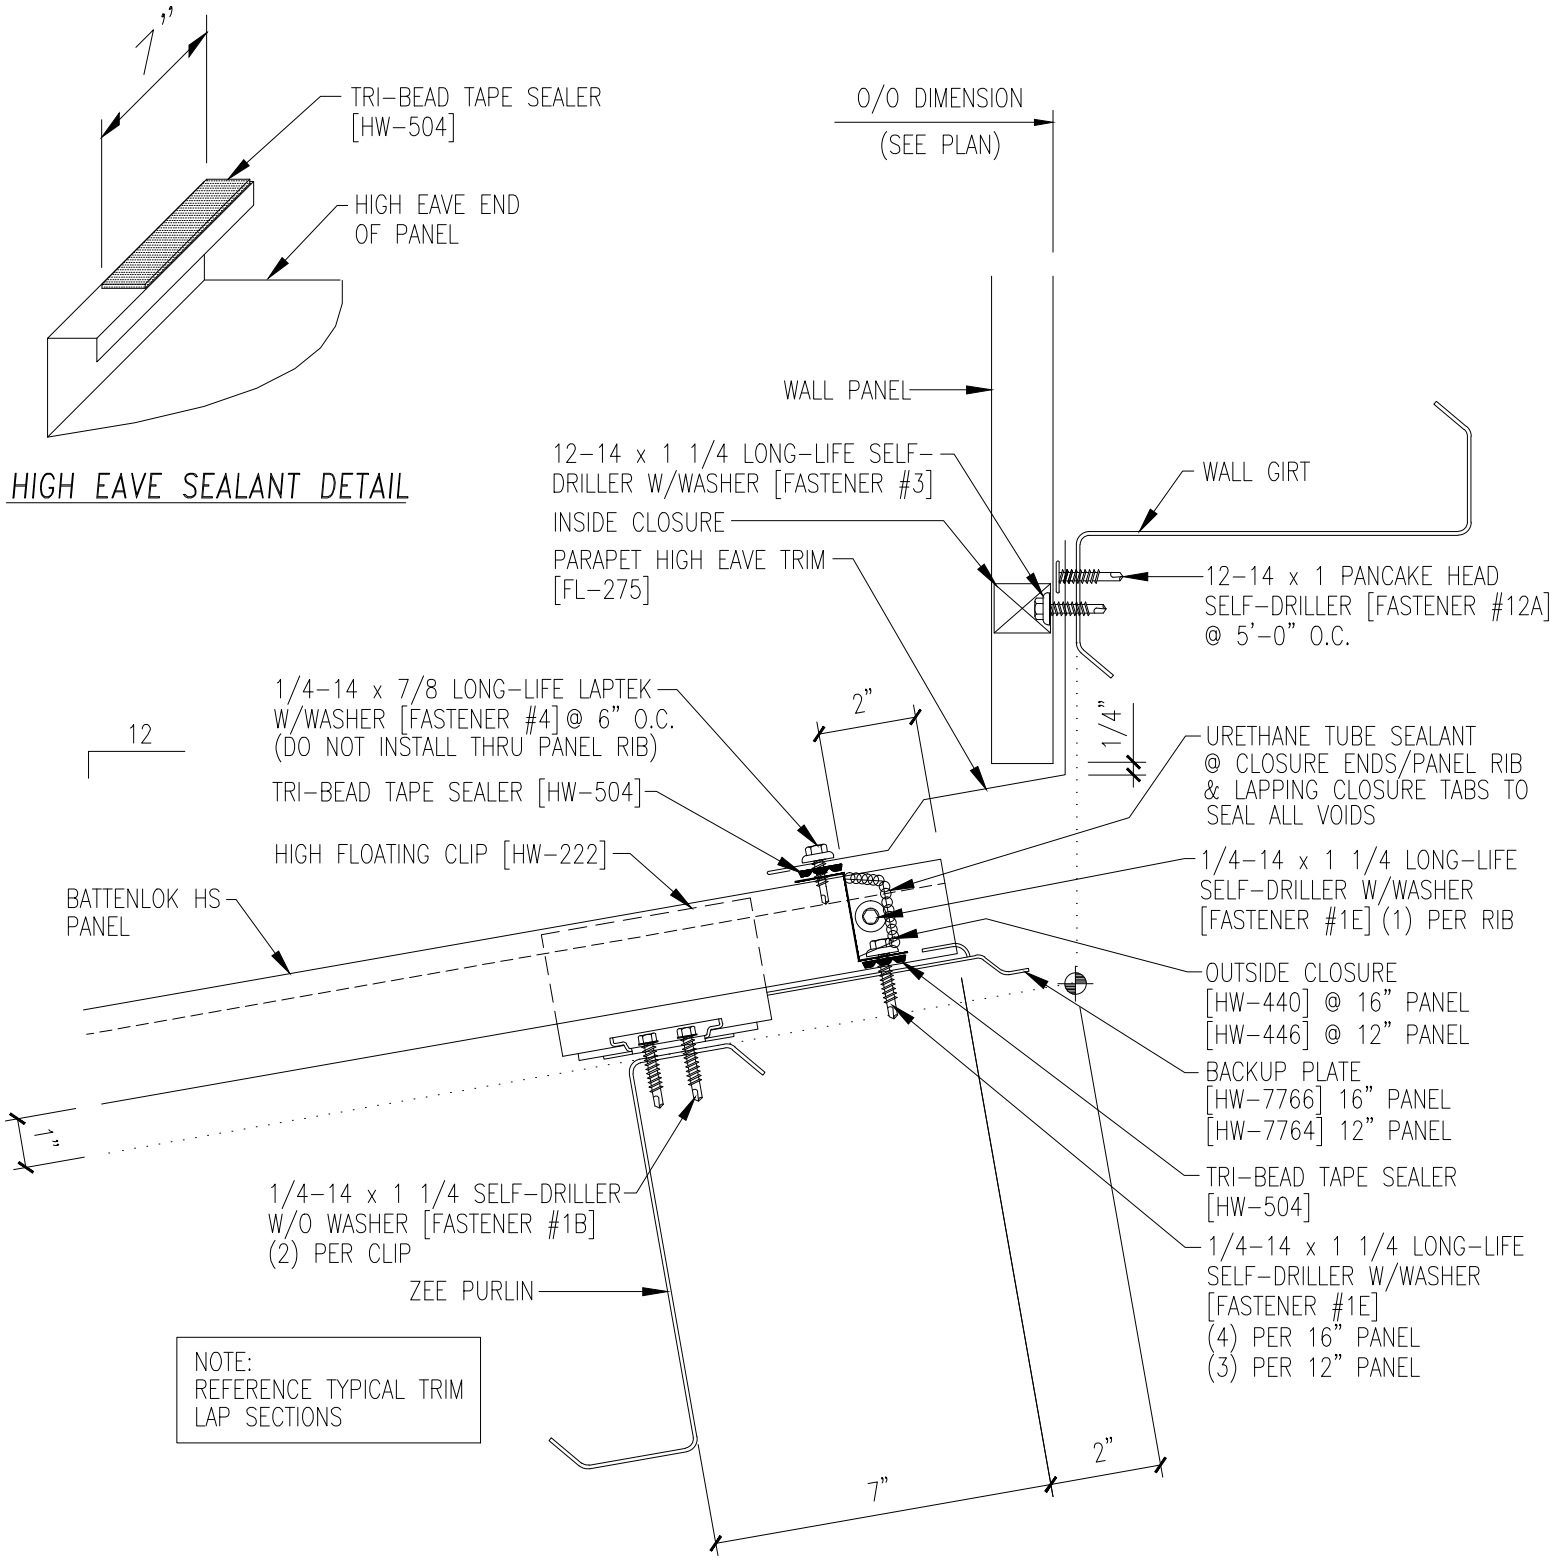
7"
TRI-BEAD TAPE SEALER [HW-504]
HIGH EAVE END OF PANEL
HIGH EAVE SEALANT DETAIL
O/O DIMENSION
(SEE PLAN)
WALL PANEL
12-14 x 1 1/4 LONG-LIFE SELF-DRILLER W/WASHER [FASTENER #3]
INSIDE CLOSURE
PARAPET HIGH EAVE TRIM [FL-275]
WALL GIRT
12-14 x 1 PANCAKE HEAD SELF-DRILLER [FASTENER #12A] @ 5'-0" O.C.
1/4-14 x 7/8 LONG-LIFE LAPTEK W/WASHER [FASTENER #4] @ 6" O.C. (DO NOT INSTALL THRU PANEL RIB)
2"
1/4"
URETHANE TUBE SEALANT @ CLOSURE ENDS/PANEL RIB & LAPPING CLOSURE TABS TO SEAL ALL VOIDS
12
TRI-BEAD TAPE SEALER [HW-504]
HIGH FLOATING CLIP [HW-222]
1/4-14 x 1 1/4 LONG-LIFE SELF-DRILLER W/WASHER [FASTENER #1E] (1) PER RIB
BATTENLOK HS PANEL
OUTSIDE CLOSURE [HW-440] @ 16" PANEL [HW-446] @ 12" PANEL
BACKUP PLATE [HW-7766] 16" PANEL [HW-7764] 12" PANEL
1"
TRI-BEAD TAPE SEALER [HW-504]
1/4-14 x 1 1/4 SELF-DRILLER W/O WASHER [FASTENER #1B] (2) PER CLIP
1/4-14 x 1 1/4 LONG-LIFE SELF-DRILLER W/WASHER [FASTENER #1E] (4) PER 16" PANEL (3) PER 12" PANEL
ZEE PURLIN
NOTE: REFERENCE TYPICAL TRIM LAP SECTIONS
7"
2"