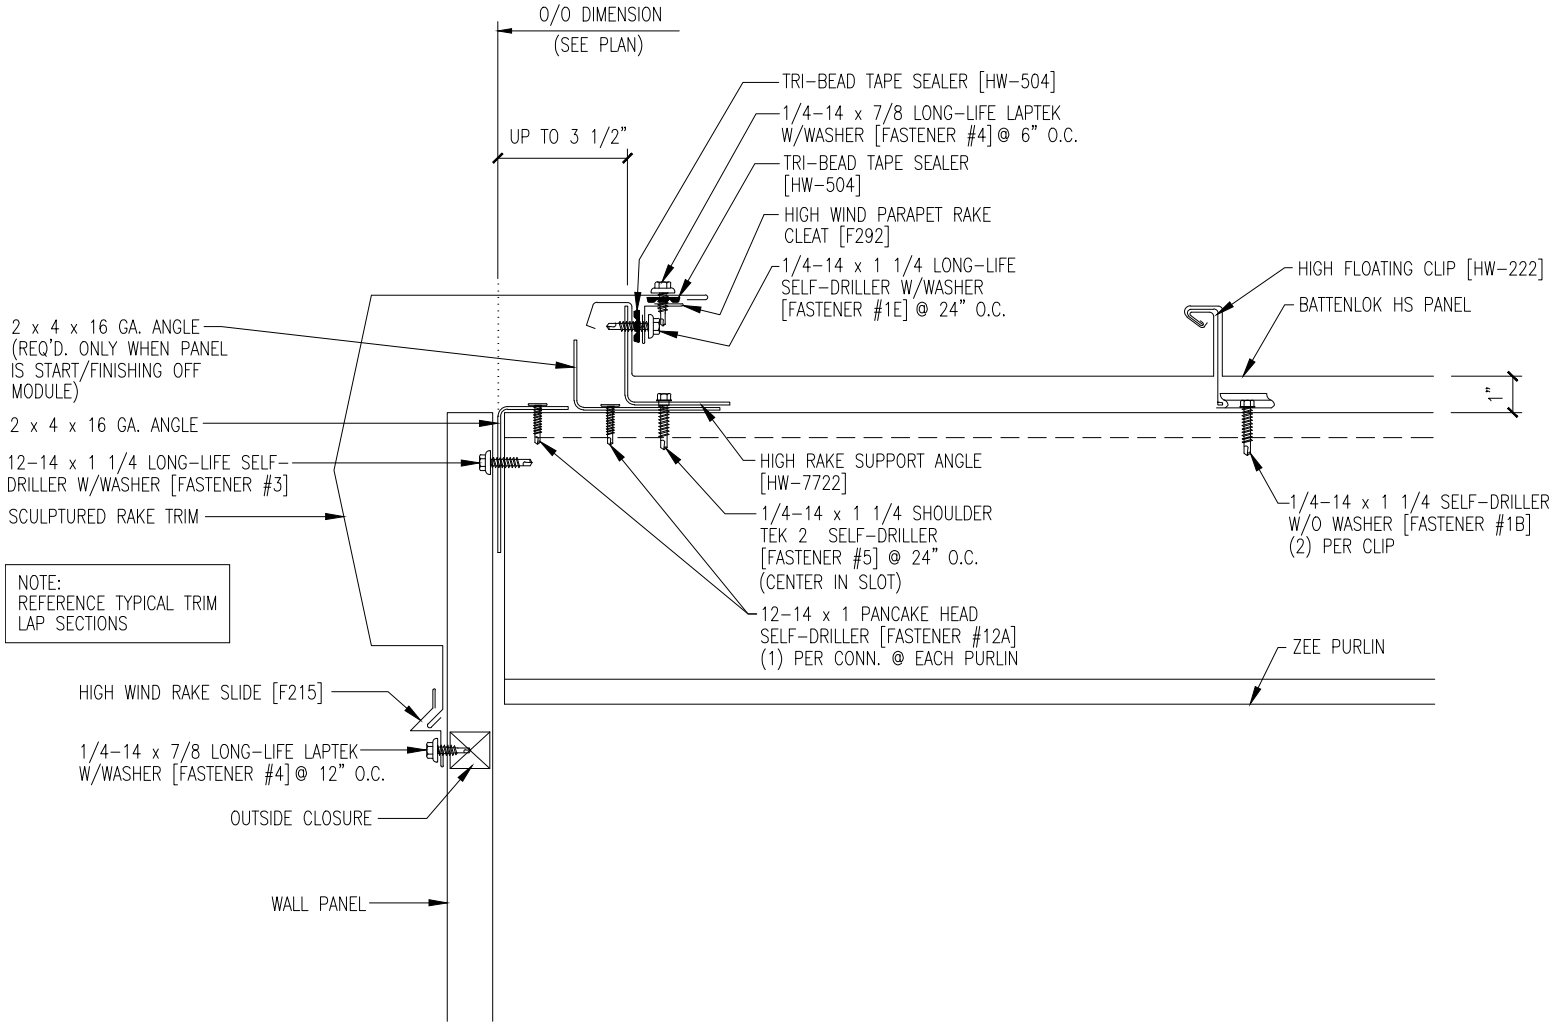
O/O DIMENSION
(SEE PLAN)
UP TO 3 1/2"
TRI-BEAD TAPE SEALER [HW-504]
1/4-14 x 7/8 LONG-LIFE LAPTEK W/WASHER [FASTENER #4] @ 6" O.C.
TRI-BEAD TAPE SEALER [HW-504]
HIGH WIND PARAPET RAKE CLEAT [F292]
1/4-14 x 1 1/4 LONG-LIFE SELF-DRILLER W/WASHER [FASTENER #1E] @ 24" O.C.
HIGH FLOATING CLIP [HW-222]
BATTENLOK HS PANEL
2 x 4 x 16 GA. ANGLE (REQ'D. ONLY WHEN PANEL IS START/FINISHING OFF MODULE)
2 x 4 x 16 GA. ANGLE
12-14 x 1 1/4 LONG-LIFE SELF-DRILLER W/WASHER [FASTENER #3]
SCULPTURED RAKE TRIM
1"
HIGH RAKE SUPPORT ANGLE [HW-7722]
1/4-14 x 1 1/4 SHOULDER TEK 2 SELF-DRILLER [FASTENER #5] @ 24" O.C. (CENTER IN SLOT)
12-14 x 1 PANCAKE HEAD SELF-DRILLER [FASTENER #12A] (1) PER CONN. @ EACH PURLIN
1/4-14 x 1 1/4 SELF-DRILLER W/O WASHER [FASTENER #1B] (2) PER CLIP
NOTE: REFERENCE TYPICAL TRIM LAP SECTIONS
ZEE PURLIN
HIGH WIND RAKE SLIDE [F215]
1/4-14 x 7/8 LONG-LIFE LAPTEK W/WASHER [FASTENER #4] @ 12" O.C.
OUTSIDE CLOSURE
WALL PANEL