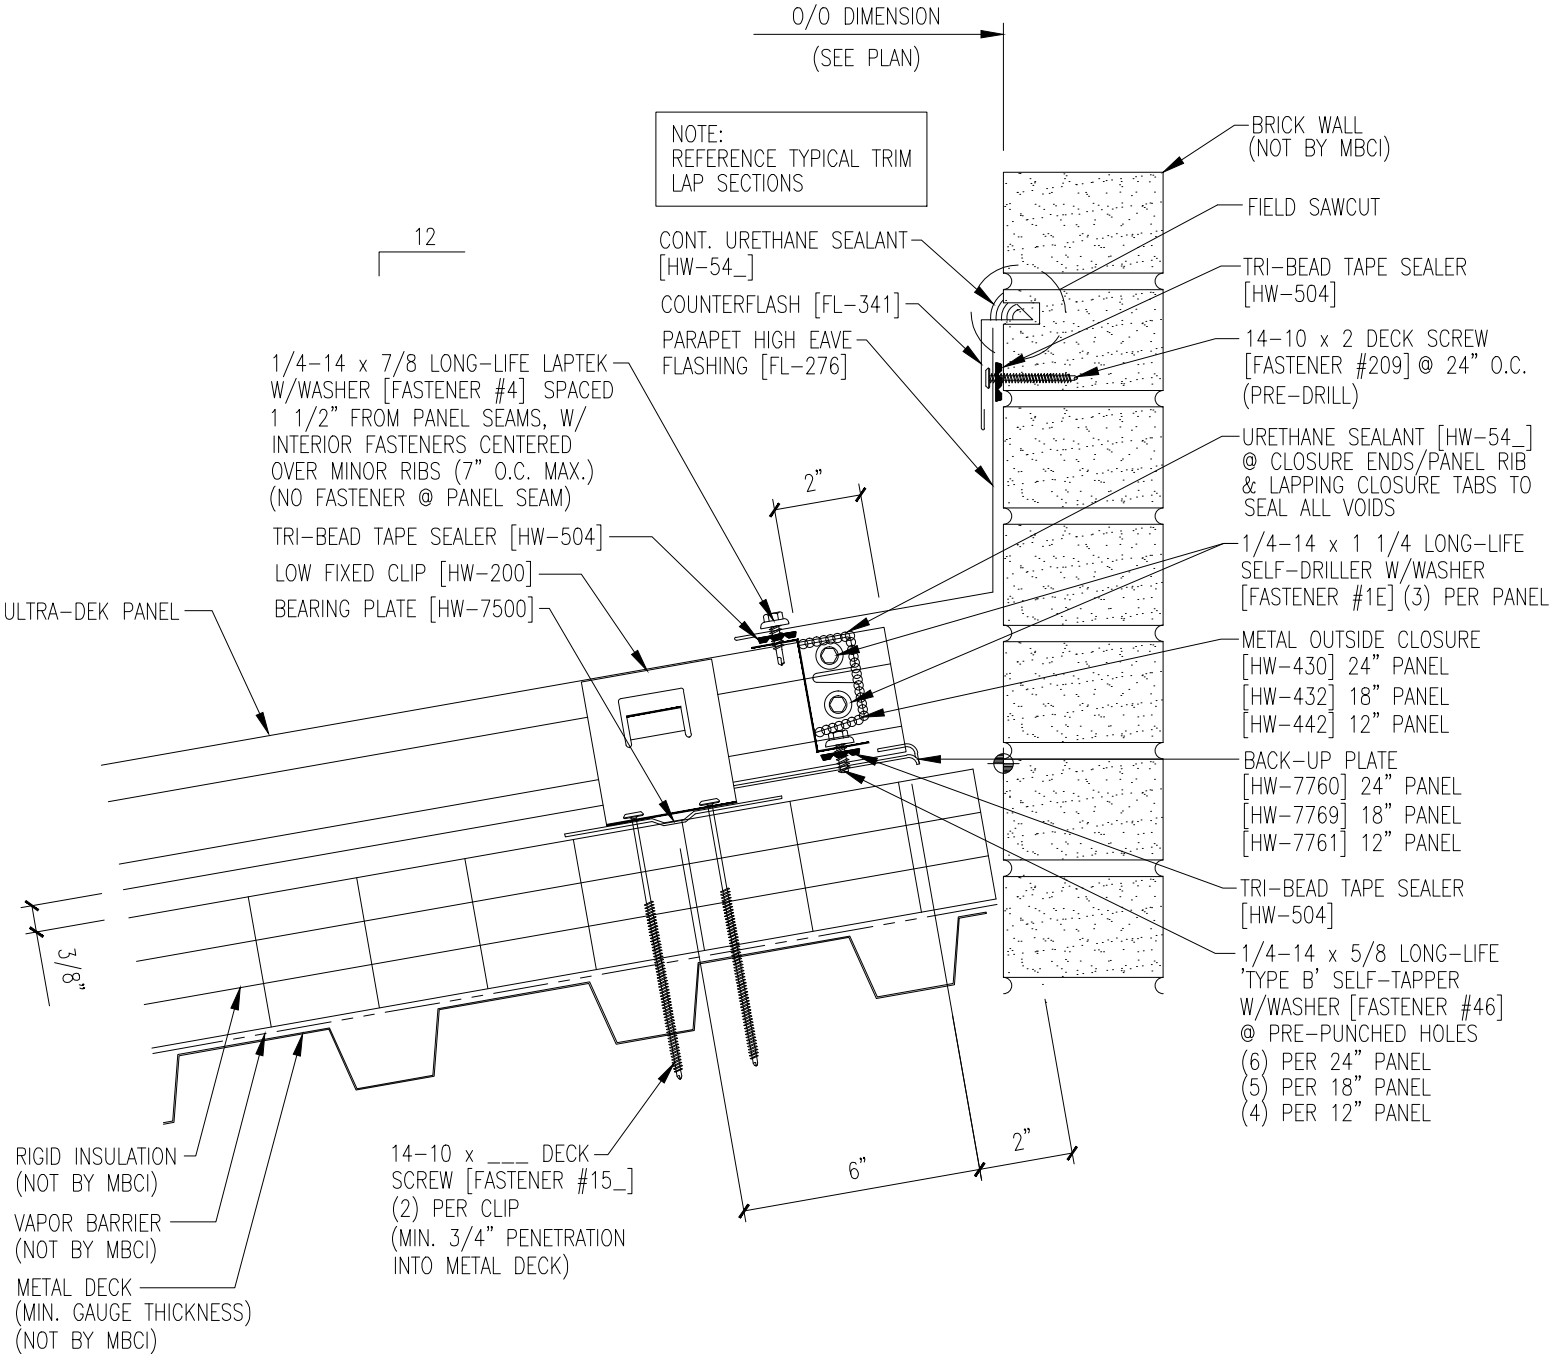
O/O DIMENSION
(SEE PLAN)
NOTE:
REFERENCE TYPICAL TRIM
LAP SECTIONS
12
BRICK WALL
(NOT BY MBCI)
FIELD SAWCUT
CONT. URETHANE SEALANT
[HW-54_]
TRI-BEAD TAPE SEALER
[HW-504]
COUNTERFLASH [FL-341]
PARAPET HIGH EAVE
FLASHING [FL-276]
14-10 x 2 DECK SCREW
[FASTENER #209] @ 24" O.C.
(PRE-DRILL)
1/4-14 x 7/8 LONG-LIFE LAPTEK
W/WASHER [FASTENER #4] SPACED
1 1/2" FROM PANEL SEAMS, W/
INTERIOR FASTENERS CENTERED
OVER MINOR RIBS (7" O.C. MAX.)
(NO FASTENER @ PANEL SEAM)
URETHANE SEALANT [HW-54_]
@ CLOSURE ENDS/PANEL RIB
& LAPPING CLOSURE TABS TO
SEAL ALL VOIDS
2"
TRI-BEAD TAPE SEALER [HW-504]
LOW FIXED CLIP [HW-200]
BEARING PLATE [HW-7500]
1/4-14 x 1 1/4 LONG-LIFE
SELF-DRILLER W/WASHER
[FASTENER #1E] (3) PER PANEL
ULTRA-DEK PANEL
METAL OUTSIDE CLOSURE
[HW-430] 24" PANEL
[HW-432] 18" PANEL
[HW-442] 12" PANEL
BACK-UP PLATE
[HW-7760] 24" PANEL
[HW-7769] 18" PANEL
[HW-7761] 12" PANEL
TRI-BEAD TAPE SEALER
[HW-504]
3/8"
1/4-14 x 5/8 LONG-LIFE
'TYPE B' SELF-TAPPER
W/WASHER [FASTENER #46]
@ PRE-PUNCHED HOLES
(6) PER 24" PANEL
(5) PER 18" PANEL
(4) PER 12" PANEL
RIGID INSULATION
(NOT BY MBCI)
VAPOR BARRIER
(NOT BY MBCI)
METAL DECK
(MIN. GAUGE THICKNESS)
(NOT BY MBCI)
14-10 x ___ DECK
SCREW [FASTENER #15_]
(2) PER CLIP
(MIN. 3/4" PENETRATION
INTO METAL DECK)
6"
2"