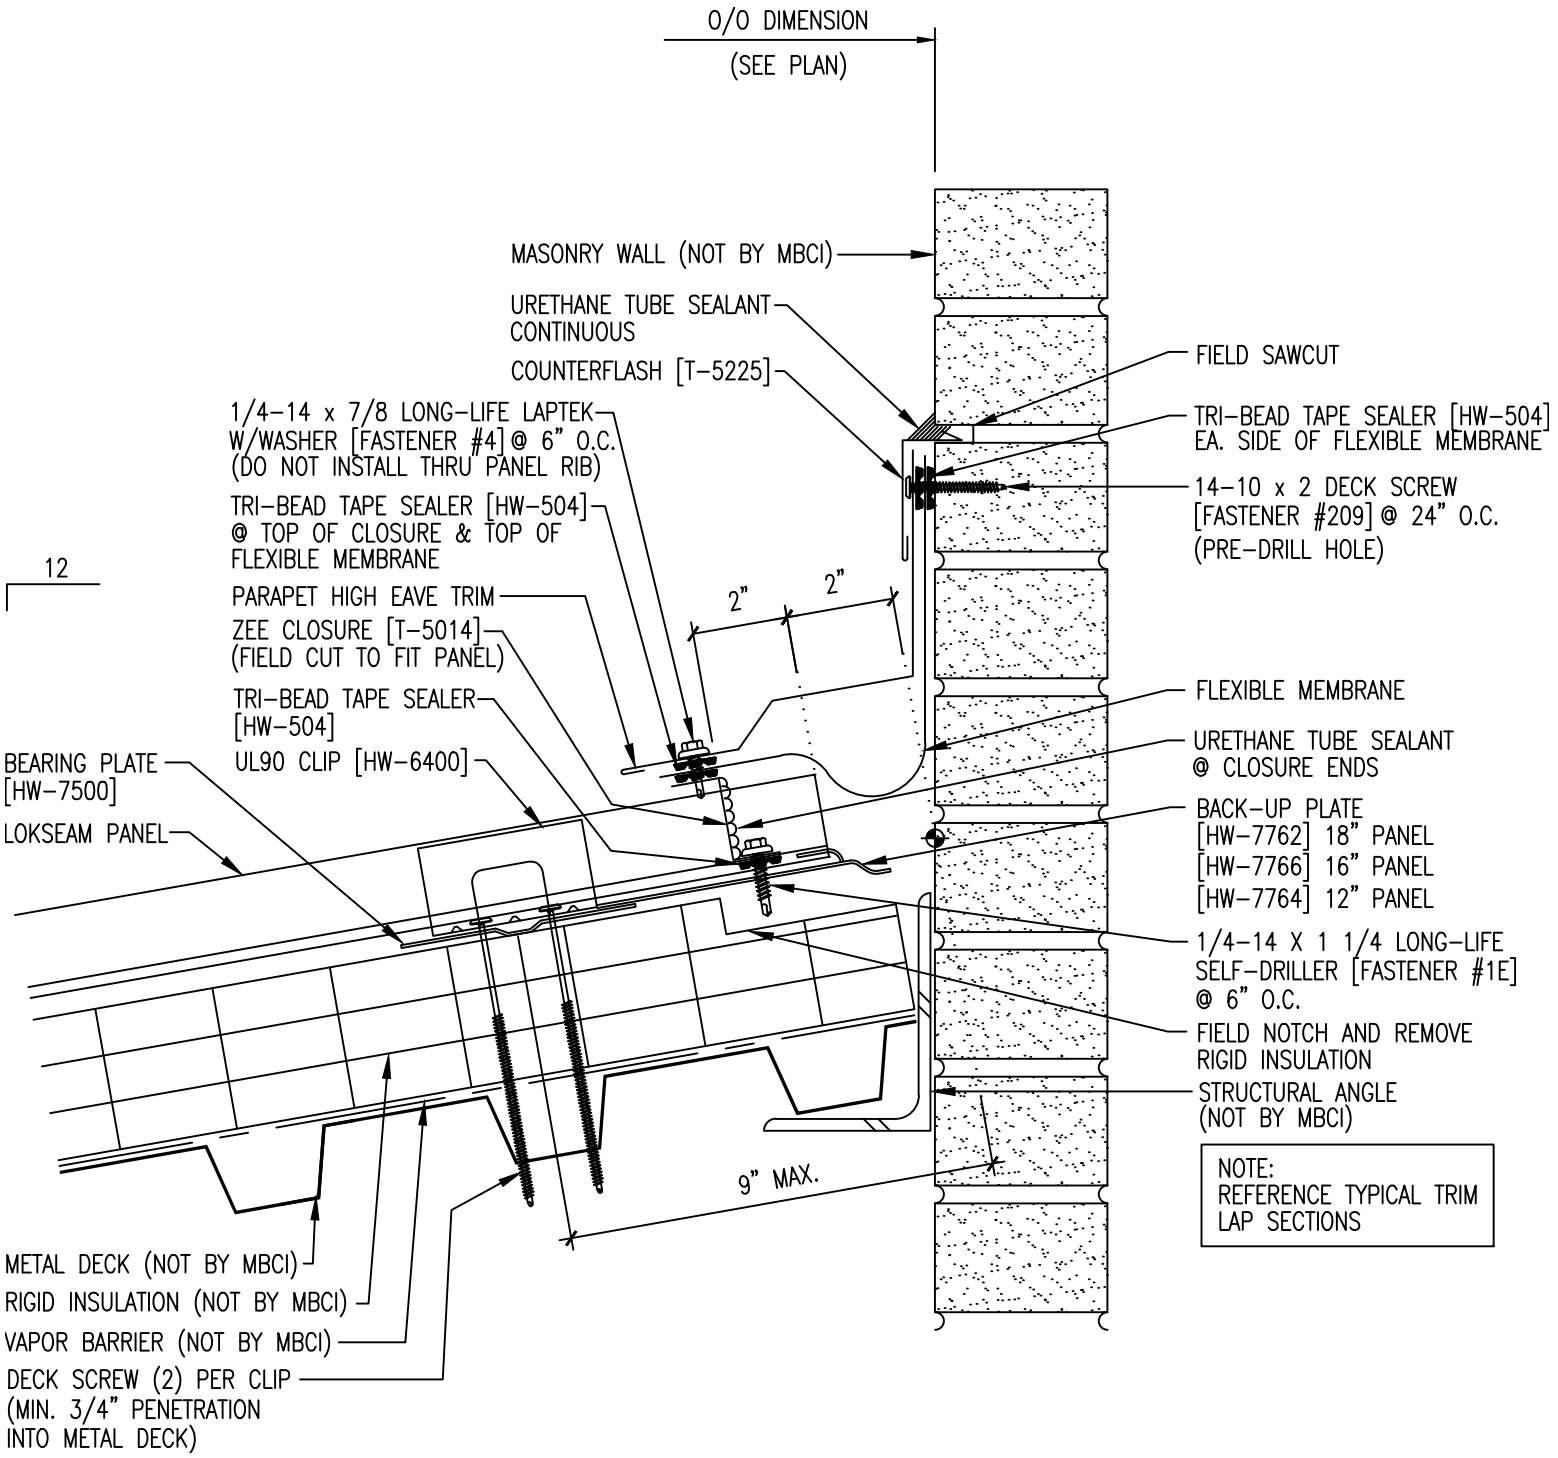
O/O DIMENSION
(SEE PLAN)
MASONRY WALL (NOT BY MBCI)
URETHANE TUBE SEALANT CONTINUOUS
COUNTERFLASH [T-5225]
1/4-14 x 7/8 LONG-LIFE LAPTEK W/WASHER [FASTENER #4] @ 6" O.C. (DO NOT INSTALL THRU PANEL RIB)
TRI-BEAD TAPE SEALER [HW-504] @ TOP OF CLOSURE & TOP OF FLEXIBLE MEMBRANE
12
PARAPET HIGH EAVE TRIM
ZEE CLOSURE [T-5014] (FIELD CUT TO FIT PANEL)
TRI-BEAD TAPE SEALER [HW-504]
UL90 CLIP [HW-6400]
BEARING PLATE [HW-7500]
LOKSEAM PANEL
2"
2"
FIELD SAWCUT
TRI-BEAD TAPE SEALER [HW-504] EA. SIDE OF FLEXIBLE MEMBRANE
14-10 x 2 DECK SCREW [FASTENER #209] @ 24" O.C. (PRE-DRILL HOLE)
FLEXIBLE MEMBRANE
URETHANE TUBE SEALANT @ CLOSURE ENDS
BACK-UP PLATE
[HW-7762] 18" PANEL
[HW-7766] 16" PANEL
[HW-7764] 12" PANEL
1/4-14 X 1 1/4 LONG-LIFE SELF-DRILLER [FASTENER #1E] @ 6" O.C.
FIELD NOTCH AND REMOVE RIGID INSULATION
STRUCTURAL ANGLE (NOT BY MBCI)
9" MAX.
NOTE:
REFERENCE TYPICAL TRIM LAP SECTIONS
METAL DECK (NOT BY MBCI)
RIGID INSULATION (NOT BY MBCI)
VAPOR BARRIER (NOT BY MBCI)
DECK SCREW (2) PER CLIP (MIN. 3/4" PENETRATION INTO METAL DECK)