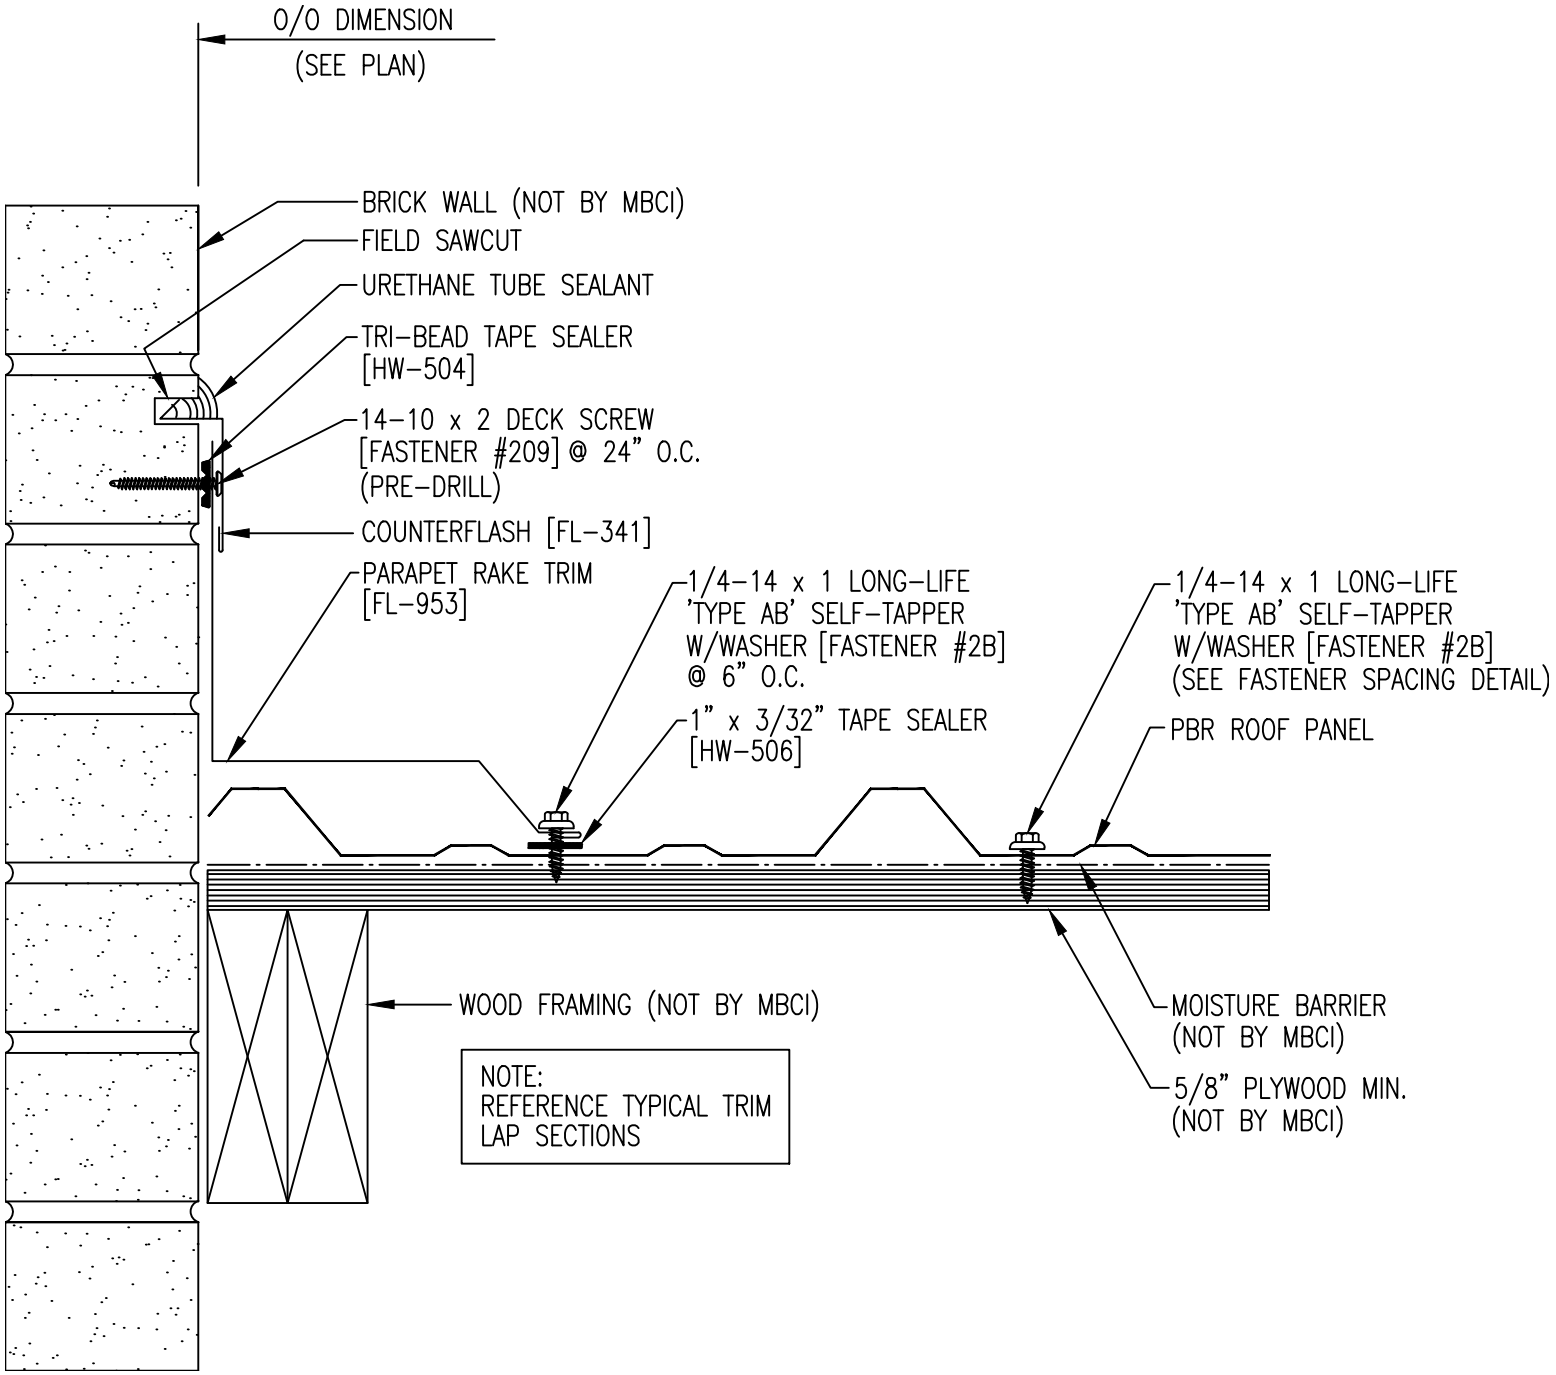
O/O DIMENSION
(SEE PLAN)
BRICK WALL (NOT BY MBCI)
FIELD SAWCUT
URETHANE TUBE SEALANT
TRI-BEAD TAPE SEALER
[HW-504]
14-10 x 2 DECK SCREW
[FASTENER #209] @ 24" O.C.
(PRE-DRILL)
COUNTERFLASH [FL-341]
PARAPET RAKE TRIM
[FL-953]
1/4-14 x 1 LONG-LIFE
'TYPE AB' SELF-TAPPER
W/WASHER [FASTENER #2B]
@ 6" O.C.
1" x 3/32" TAPE SEALER
[HW-506]
1/4-14 x 1 LONG-LIFE
'TYPE AB' SELF-TAPPER
W/WASHER [FASTENER #2B]
(SEE FASTENER SPACING DETAIL)
PBR ROOF PANEL
WOOD FRAMING (NOT BY MBCI)
MOISTURE BARRIER
(NOT BY MBCI)
5/8" PLYWOOD MIN.
(NOT BY MBCI)
NOTE:
REFERENCE TYPICAL TRIM
LAP SECTIONS