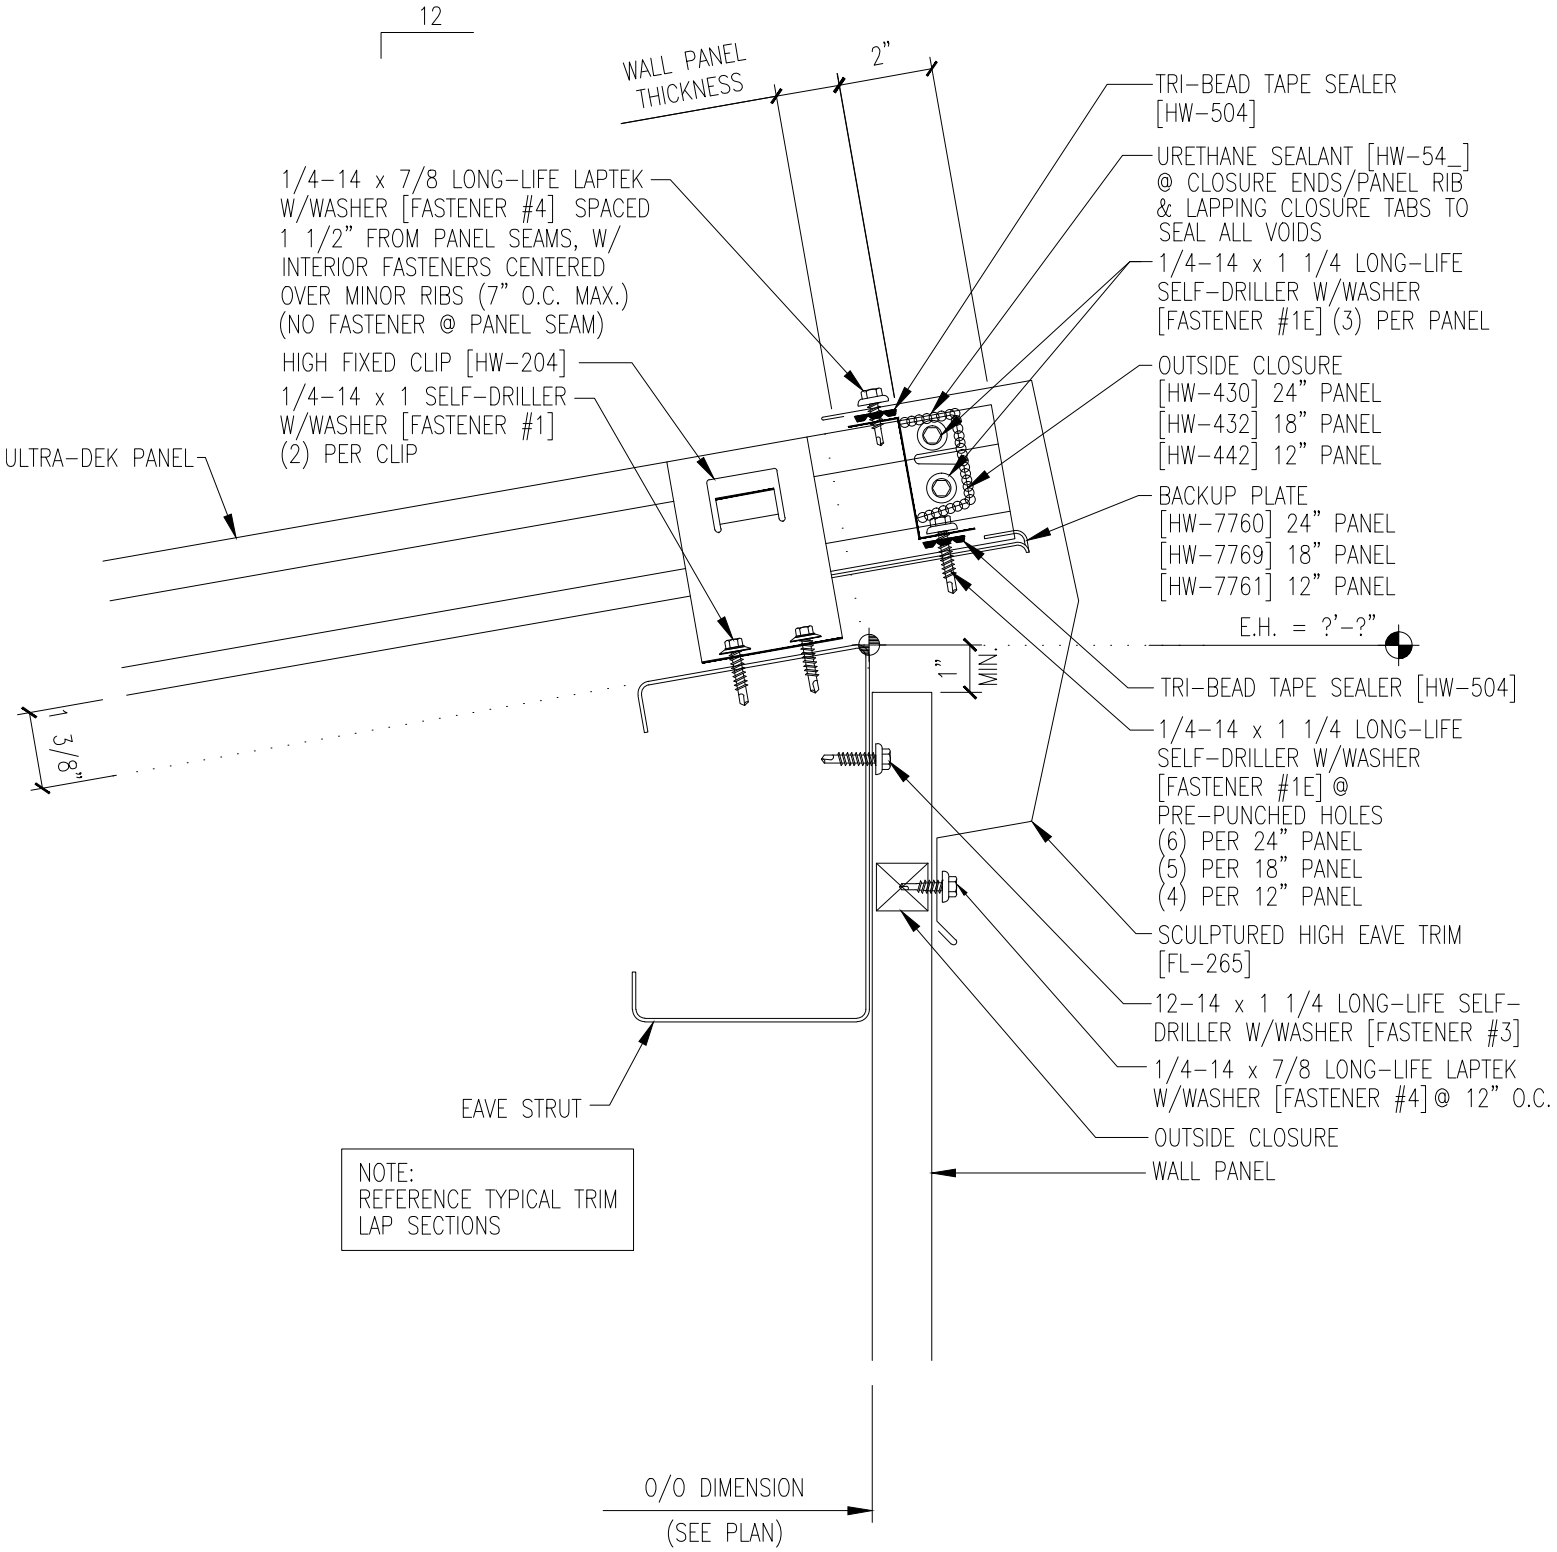
12
WALL PANEL THICKNESS
2"
TRI-BEAD TAPE SEALER [HW-504]
URETHANE SEALANT [HW-54_] @ CLOSURE ENDS/PANEL RIB & LAPPING CLOSURE TABS TO SEAL ALL VOIDS
1/4-14 x 7/8 LONG-LIFE LAPTEK W/WASHER [FASTENER #4] SPACED 1 1/2" FROM PANEL SEAMS, W/ INTERIOR FASTENERS CENTERED OVER MINOR RIBS (7" O.C. MAX.) (NO FASTENER @ PANEL SEAM)
1/4-14 x 1 1/4 LONG-LIFE SELF-DRILLER W/WASHER [FASTENER #1E] (3) PER PANEL
HIGH FIXED CLIP [HW-204]
1/4-14 x 1 SELF-DRILLER W/WASHER [FASTENER #1] (2) PER CLIP
OUTSIDE CLOSURE [HW-430] 24" PANEL [HW-432] 18" PANEL [HW-442] 12" PANEL
ULTRA-DEK PANEL
BACKUP PLATE [HW-7760] 24" PANEL [HW-7769] 18" PANEL [HW-7761] 12" PANEL
E.H. = ?'-?"
1" MIN.
TRI-BEAD TAPE SEALER [HW-504]
1 3/8"
1/4-14 x 1 1/4 LONG-LIFE SELF-DRILLER W/WASHER [FASTENER #1E] @ PRE-PUNCHED HOLES (6) PER 24" PANEL (5) PER 18" PANEL (4) PER 12" PANEL
SCULPTURED HIGH EAVE TRIM [FL-265]
12-14 x 1 1/4 LONG-LIFE SELF-DRILLER W/WASHER [FASTENER #3]
1/4-14 x 7/8 LONG-LIFE LAPTEK W/WASHER [FASTENER #4] @ 12" O.C.
EAVE STRUT
OUTSIDE CLOSURE
WALL PANEL
NOTE: REFERENCE TYPICAL TRIM LAP SECTIONS
O/O DIMENSION
(SEE PLAN)