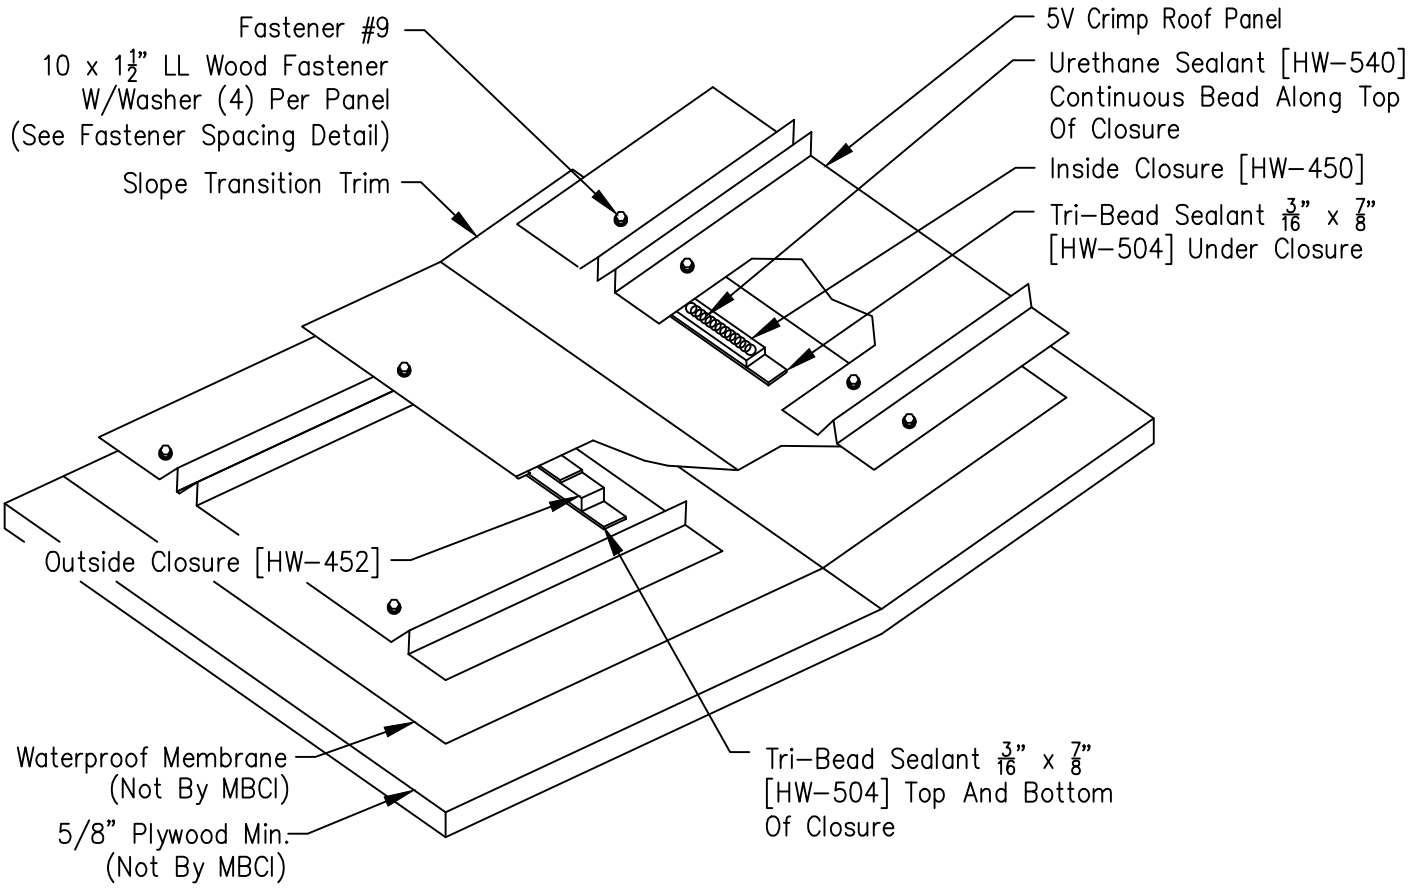
Fastener #9
10 x 1½" LL Wood Fastener
W/Washer (4) Per Panel
(See Fastener Spacing Detail)
Slope Transition Trim
5V Crimp Roof Panel
Urethane Sealant [HW-540]
Continuous Bead Along Top
Of Closure
Inside Closure [HW-450]
Tri-Bead Sealant 3/16" x 7/8"
[HW-504] Under Closure
Outside Closure [HW-452]
Waterproof Membrane
(Not By MBCI)
5/8" Plywood Min.
(Not By MBCI)
Tri-Bead Sealant 3/16" x 7/8"
[HW-504] Top And Bottom
Of Closure

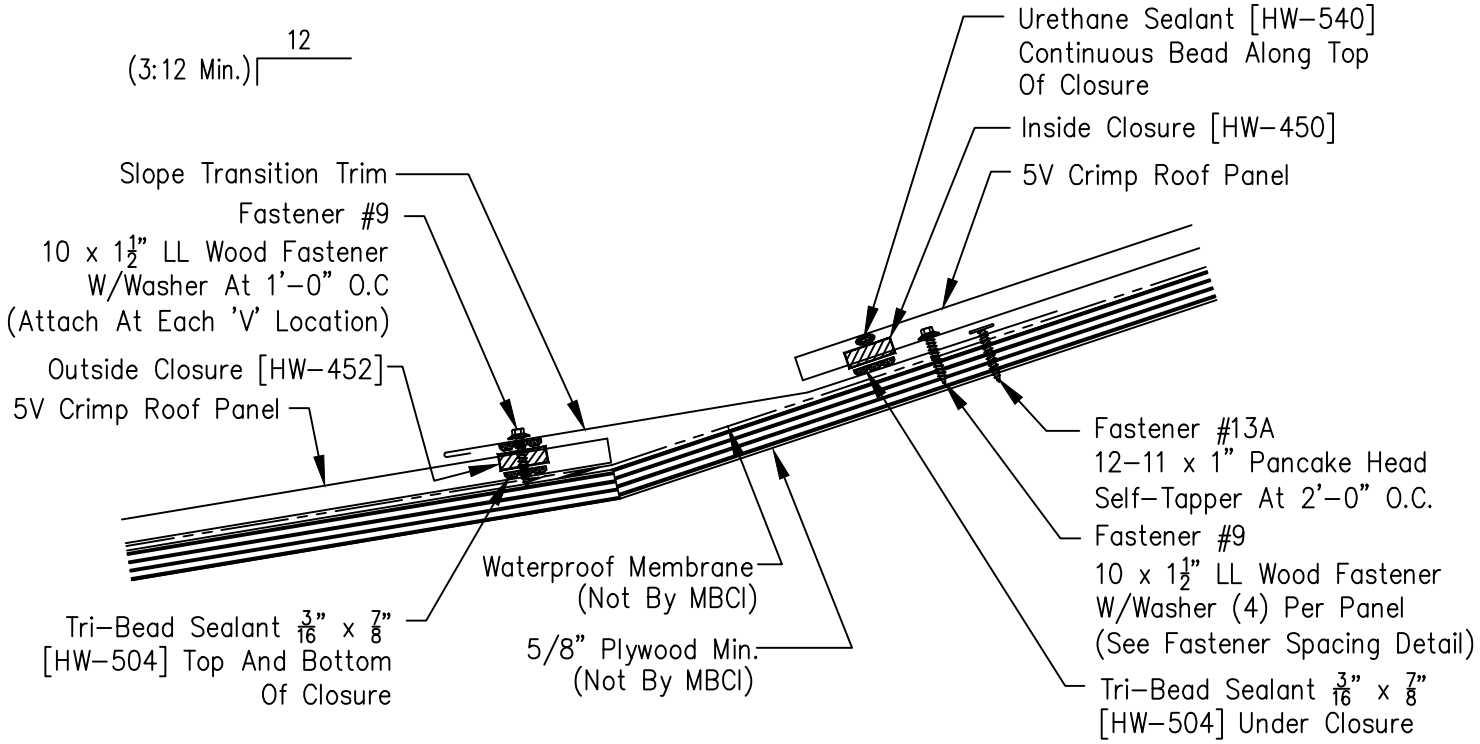
12
(3:12 Min.)
Urethane Sealant [HW-540]
Continuous Bead Along Top
Of Closure
Inside Closure [HW-450]
5V Crimp Roof Panel
Slope Transition Trim
Fastener #9
10 x 1½" LL Wood Fastener
W/Washer At 1'-0" O.C
(Attach At Each 'V' Location)
Outside Closure [HW-452]
5V Crimp Roof Panel
Fastener #13A
12-11 x 1" Pancake Head
Self-Tapper At 2'-0" O.C.
Fastener #9
10 x 1½" LL Wood Fastener
W/Washer (4) Per Panel
(See Fastener Spacing Detail)
Waterproof Membrane
(Not By MBCI)
Tri-Bead Sealant 3/16" x 7/8"
[HW-504] Top And Bottom
Of Closure
5/8" Plywood Min.
(Not By MBCI)
Tri-Bead Sealant 3/16" x 7/8"
[HW-504] Under Closure