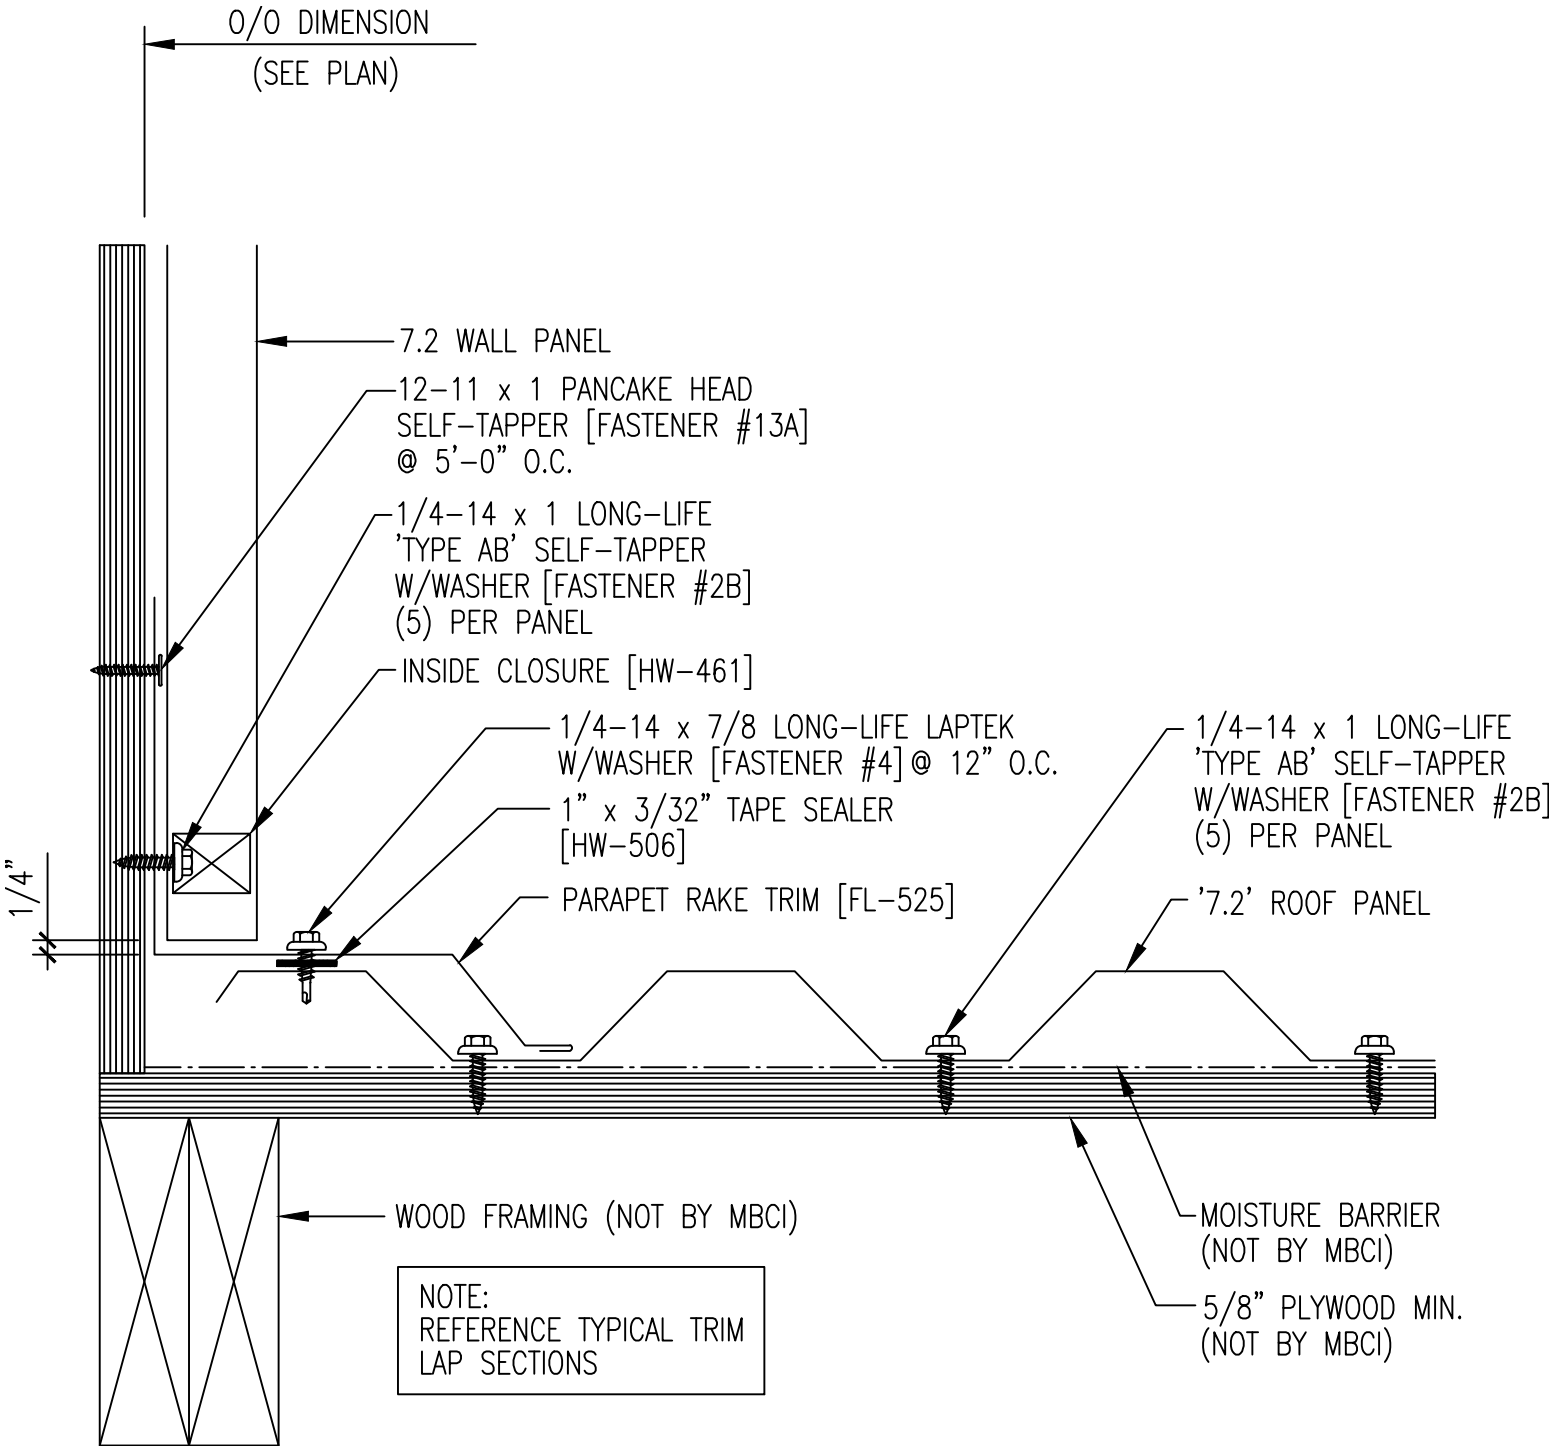
O/O DIMENSION
(SEE PLAN)
7.2 WALL PANEL
12-11 x 1 PANCAKE HEAD
SELF-TAPPER [FASTENER #13A]
@ 5'-0" O.C.
1/4-14 x 1 LONG-LIFE
'TYPE AB' SELF-TAPPER
W/WASHER [FASTENER #2B]
(5) PER PANEL
INSIDE CLOSURE [HW-461]
1/4-14 x 7/8 LONG-LIFE LAPTEK
W/WASHER [FASTENER #4] @ 12" O.C.
1" x 3/32" TAPE SEALER
[HW-506]
PARAPET RAKE TRIM [FL-525]
1/4-14 x 1 LONG-LIFE
'TYPE AB' SELF-TAPPER
W/WASHER [FASTENER #2B]
(5) PER PANEL
'7.2' ROOF PANEL
1/4"
WOOD FRAMING (NOT BY MBCI)
MOISTURE BARRIER
(NOT BY MBCI)
5/8" PLYWOOD MIN.
(NOT BY MBCI)
NOTE:
REFERENCE TYPICAL TRIM
LAP SECTIONS