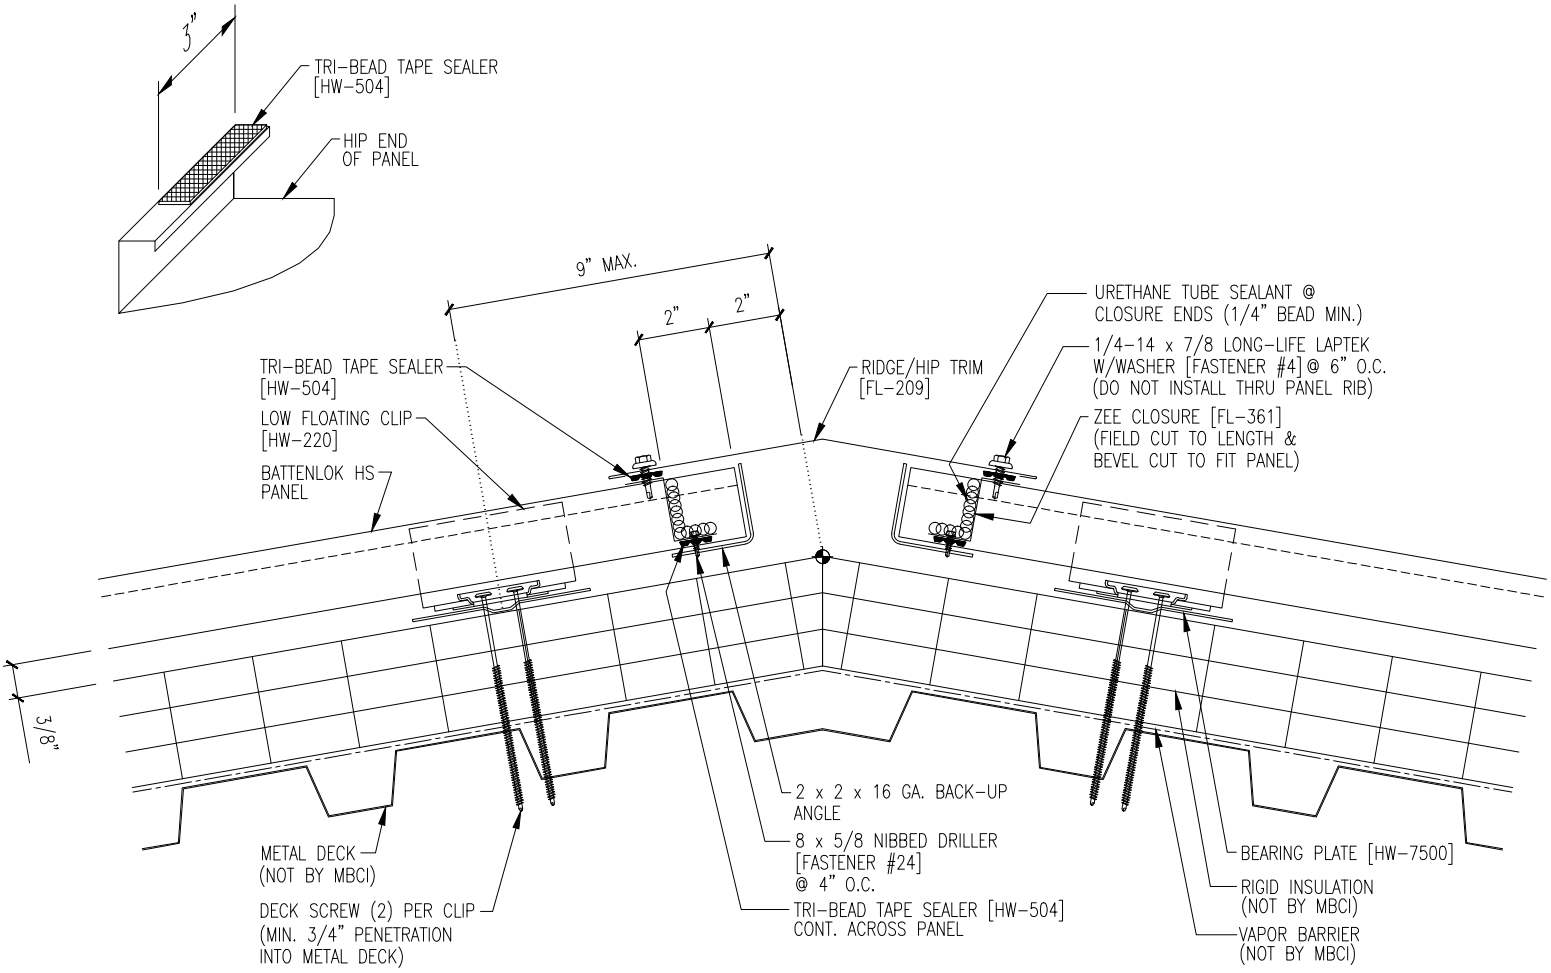
3"
TRI-BEAD TAPE SEALER [HW-504]
HIP END OF PANEL
9" MAX.
2"
2"
TRI-BEAD TAPE SEALER [HW-504]
LOW FLOATING CLIP [HW-220]
BATTENLOK HS PANEL
RIDGE/HIP TRIM [FL-209]
URETHANE TUBE SEALANT @ CLOSURE ENDS (1/4" BEAD MIN.)
1/4-14 x 7/8 LONG-LIFE LAPTEK W/WASHER [FASTENER #4] @ 6" O.C. (DO NOT INSTALL THRU PANEL RIB)
ZEE CLOSURE [FL-361] (FIELD CUT TO LENGTH & BEVEL CUT TO FIT PANEL)
3/8"
2 x 2 x 16 GA. BACK-UP ANGLE
8 x 5/8 NIBBED DRILLER [FASTENER #24] @ 4" O.C.
TRI-BEAD TAPE SEALER [HW-504] CONT. ACROSS PANEL
METAL DECK (NOT BY MBCI)
DECK SCREW (2) PER CLIP (MIN. 3/4" PENETRATION INTO METAL DECK)
BEARING PLATE [HW-7500]
RIGID INSULATION (NOT BY MBCI)
VAPOR BARRIER (NOT BY MBCI)