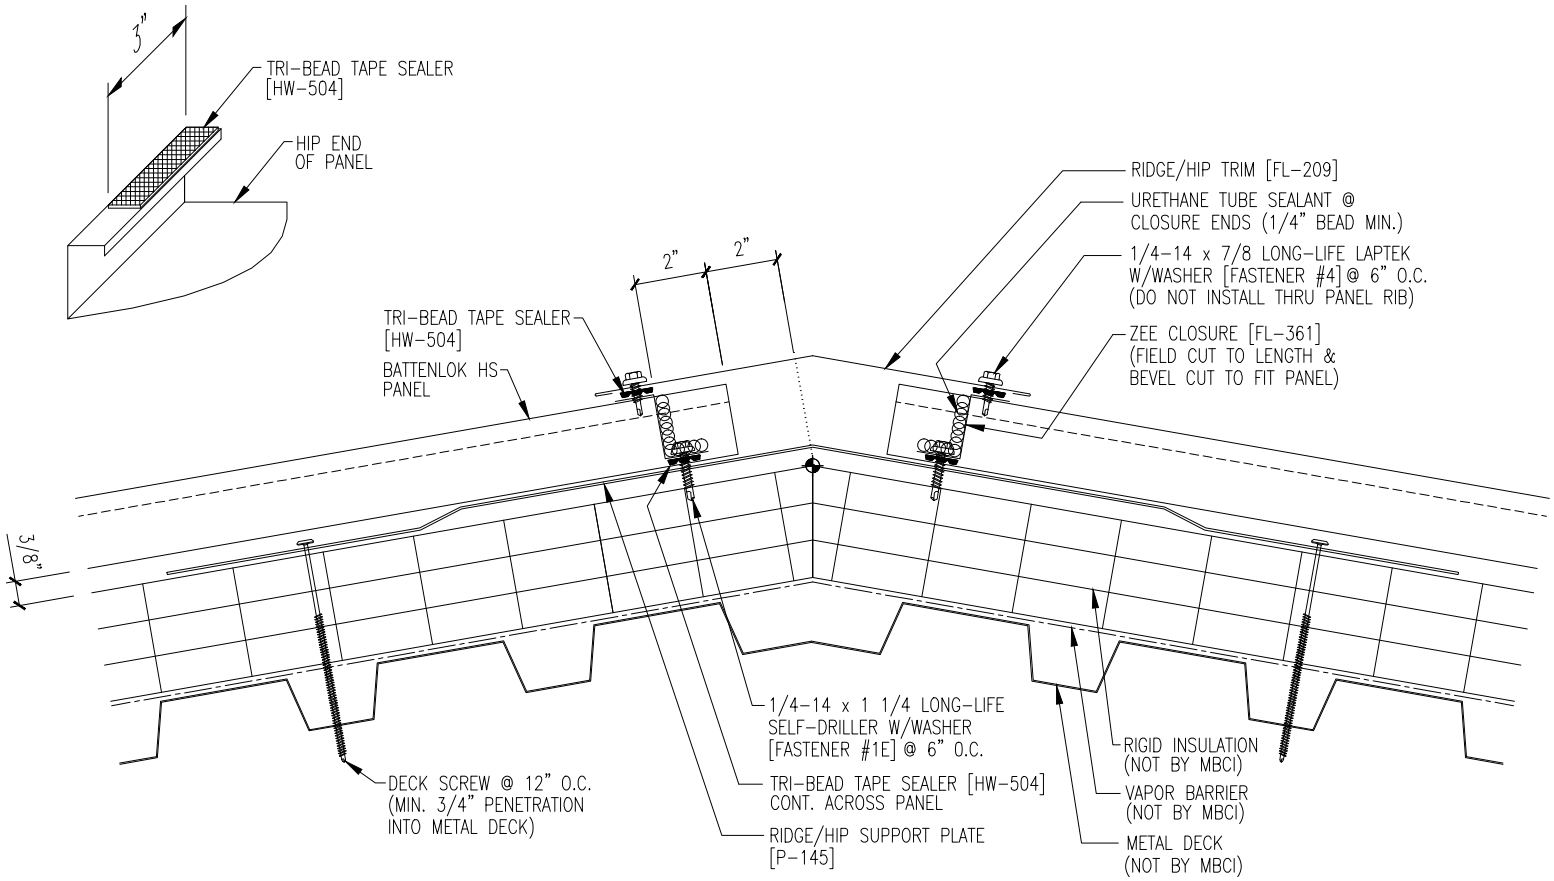
3"
TRI-BEAD TAPE SEALER [HW-504]
HIP END OF PANEL
RIDGE/HIP TRIM [FL-209]
URETHANE TUBE SEALANT @ CLOSURE ENDS (1/4" BEAD MIN.)
1/4-14 x 7/8 LONG-LIFE LAPTEK W/WASHER [FASTENER #4] @ 6" O.C. (DO NOT INSTALL THRU PANEL RIB)
2"
2"
TRI-BEAD TAPE SEALER [HW-504]
BATTENLOK HS PANEL
ZEE CLOSURE [FL-361] (FIELD CUT TO LENGTH & BEVEL CUT TO FIT PANEL)
3/8"
1/4-14 x 1 1/4 LONG-LIFE SELF-DRILLER W/WASHER [FASTENER #1E] @ 6" O.C.
RIGID INSULATION (NOT BY MBCI)
DECK SCREW @ 12" O.C. (MIN. 3/4" PENETRATION INTO METAL DECK)
TRI-BEAD TAPE SEALER [HW-504] CONT. ACROSS PANEL
VAPOR BARRIER (NOT BY MBCI)
RIDGE/HIP SUPPORT PLATE [P-145]
METAL DECK (NOT BY MBCI)