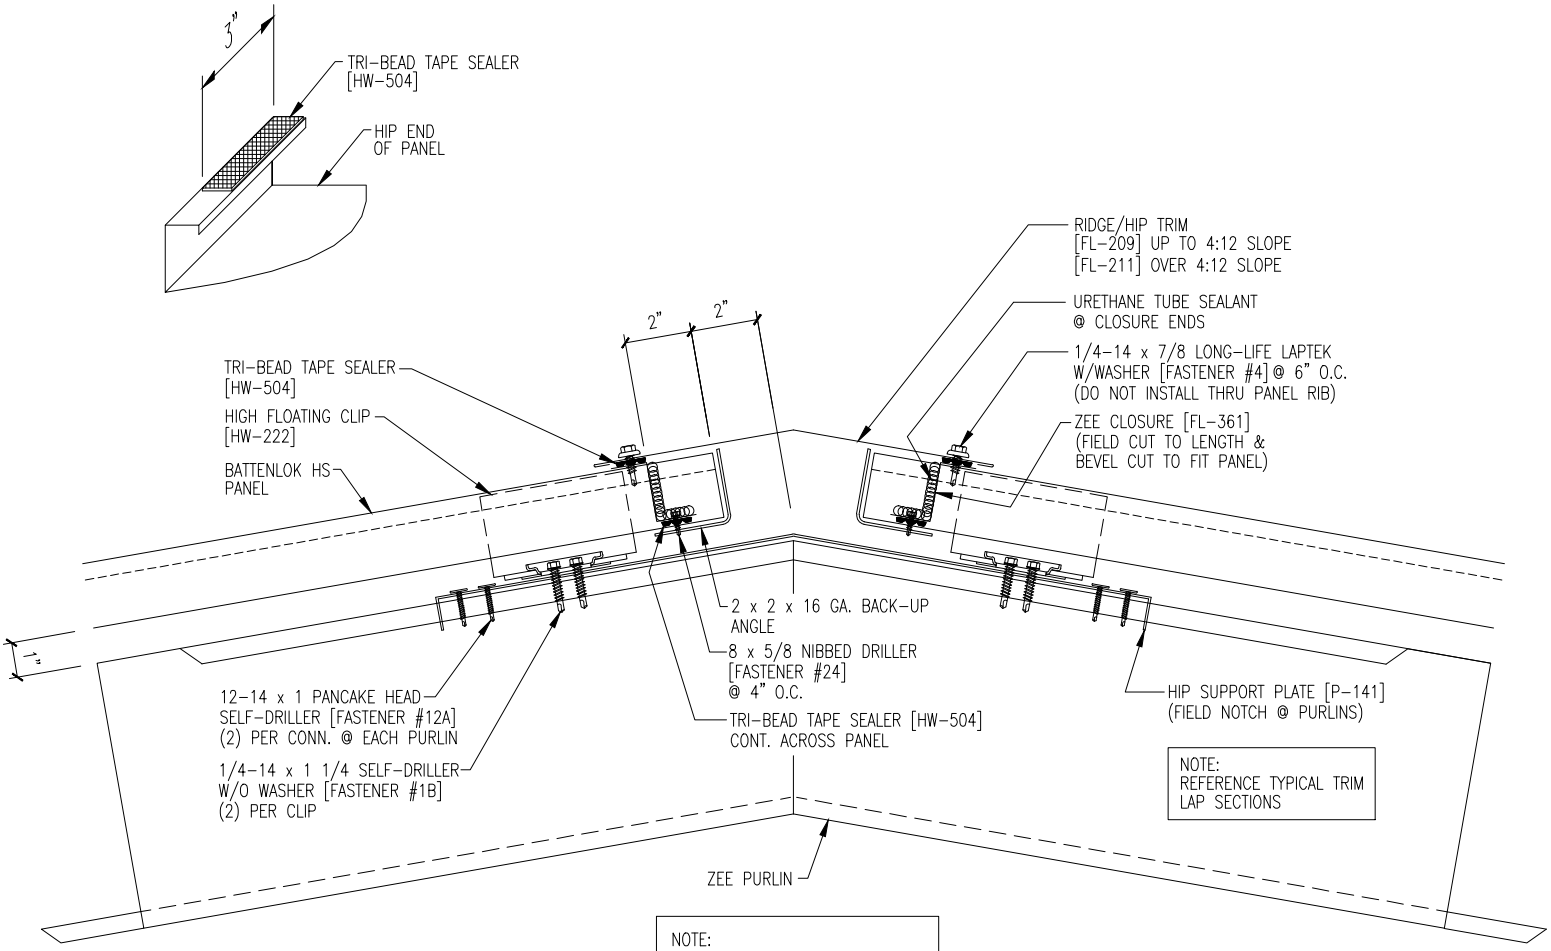

NOTE:
THIS DETAIL IS TO BE USED ONLY
WHEN HIP PANEL HAS AN ENDLAP