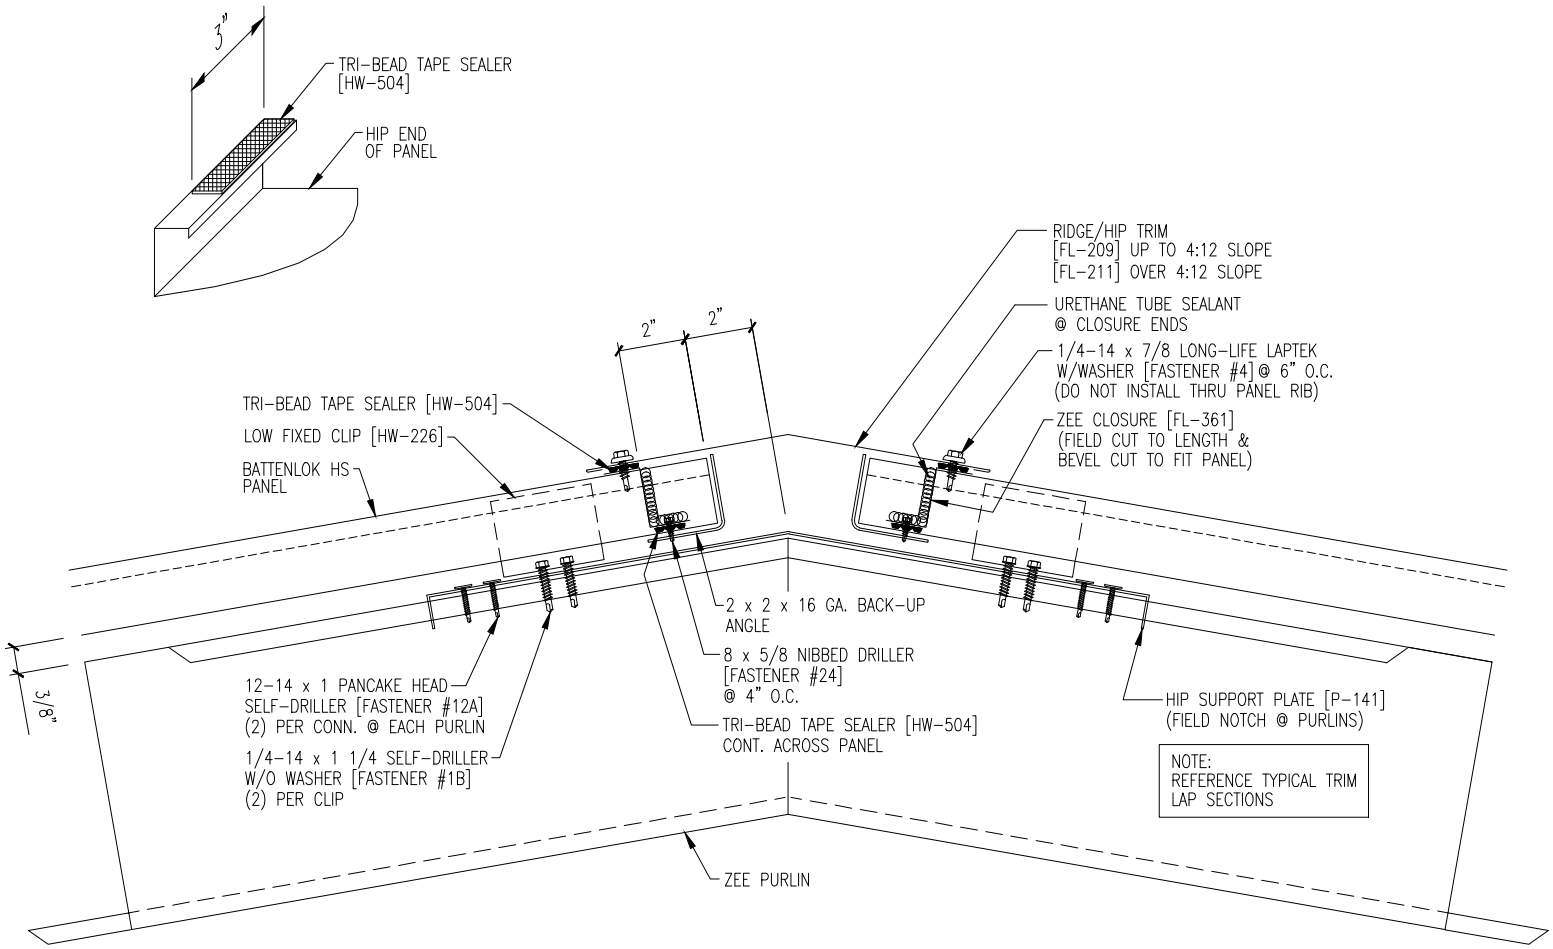
3"
TRI-BEAD TAPE SEALER [HW-504]
HIP END OF PANEL
RIDGE/HIP TRIM [FL-209] UP TO 4:12 SLOPE [FL-211] OVER 4:12 SLOPE
URETHANE TUBE SEALANT @ CLOSURE ENDS
1/4-14 x 7/8 LONG-LIFE LAPTEK W/WASHER [FASTENER #4] @ 6" O.C. (DO NOT INSTALL THRU PANEL RIB)
ZEE CLOSURE [FL-361] (FIELD CUT TO LENGTH & BEVEL CUT TO FIT PANEL)
2"
2"
TRI-BEAD TAPE SEALER [HW-504]
LOW FIXED CLIP [HW-226]
BATTENLOK HS PANEL
2 x 2 x 16 GA. BACK-UP ANGLE
8 x 5/8 NIBBED DRILLER [FASTENER #24] @ 4" O.C.
3/8"
12-14 x 1 PANCAKE HEAD SELF-DRILLER [FASTENER #12A] (2) PER CONN. @ EACH PURLIN
1/4-14 x 1 1/4 SELF-DRILLER W/O WASHER [FASTENER #1B] (2) PER CLIP
TRI-BEAD TAPE SEALER [HW-504] CONT. ACROSS PANEL
HIP SUPPORT PLATE [P-141] (FIELD NOTCH @ PURLINS)
NOTE: REFERENCE TYPICAL TRIM LAP SECTIONS
ZEE PURLIN