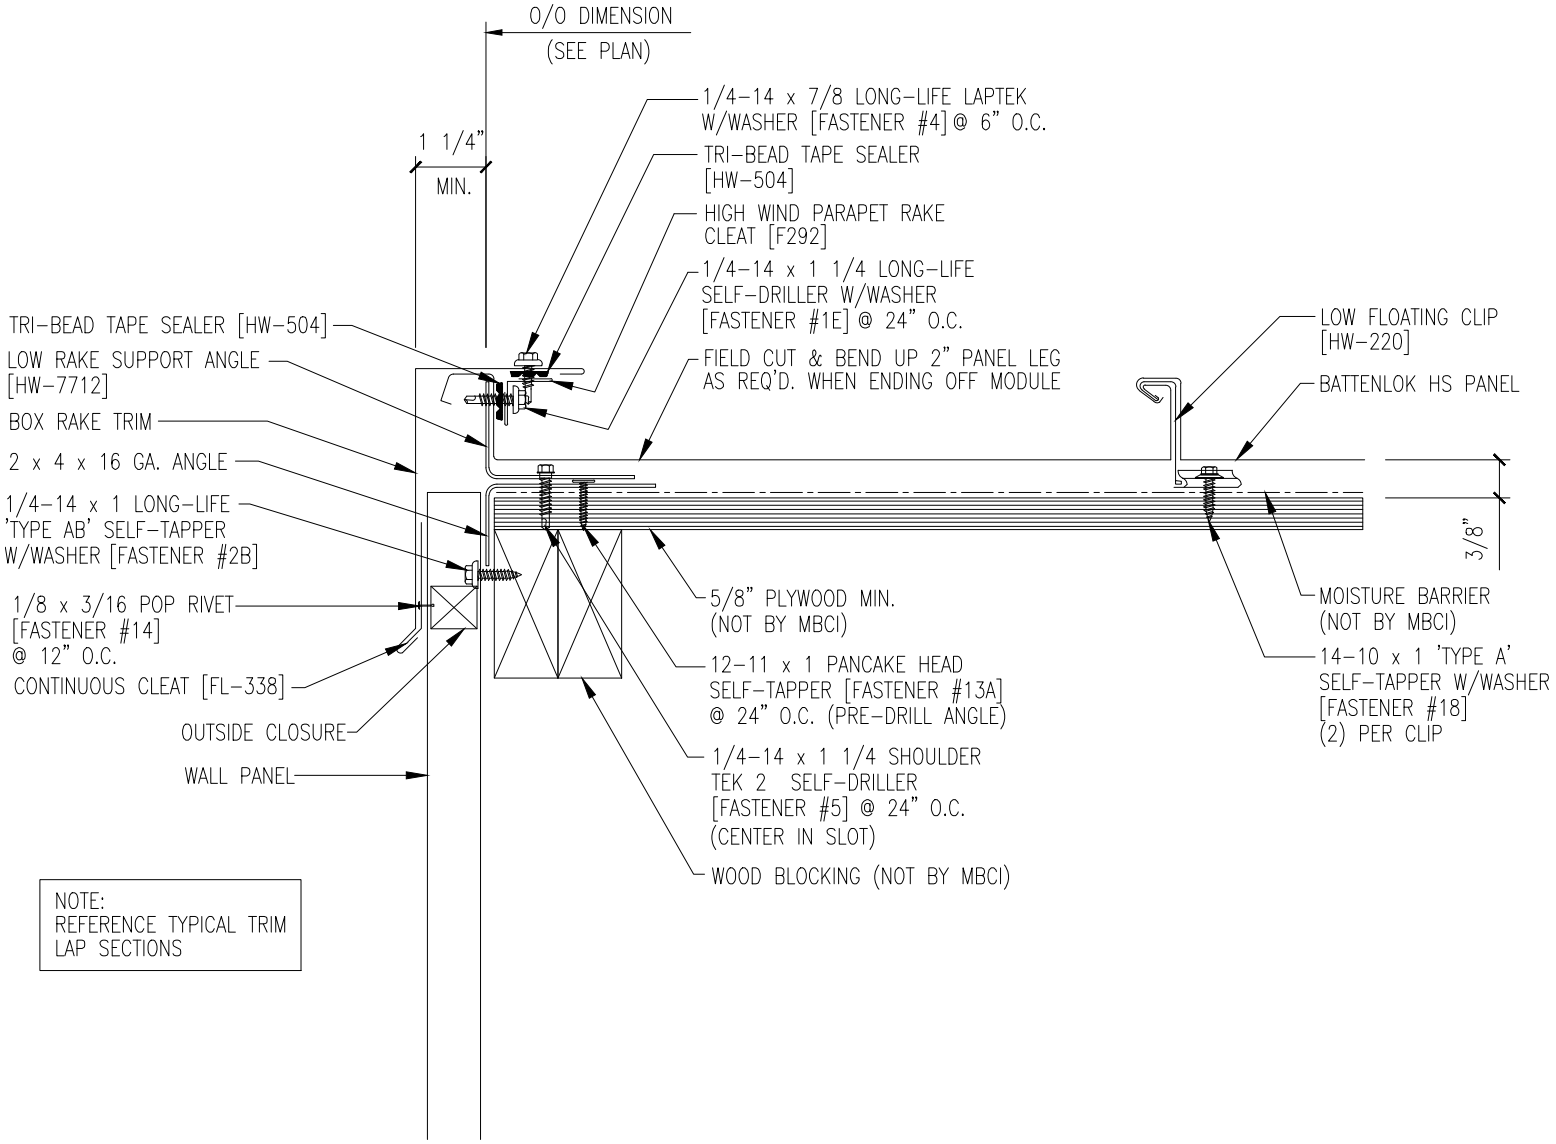
O/O DIMENSION
(SEE PLAN)
1 1/4"
MIN.
1/4-14 x 7/8 LONG-LIFE LAPTEK W/WASHER [FASTENER #4] @ 6" O.C.
TRI-BEAD TAPE SEALER [HW-504]
HIGH WIND PARAPET RAKE CLEAT [F292]
1/4-14 x 1 1/4 LONG-LIFE SELF-DRILLER W/WASHER [FASTENER #1E] @ 24" O.C.
FIELD CUT & BEND UP 2" PANEL LEG AS REQ'D. WHEN ENDING OFF MODULE
TRI-BEAD TAPE SEALER [HW-504]
LOW RAKE SUPPORT ANGLE [HW-7712]
BOX RAKE TRIM
2 x 4 x 16 GA. ANGLE
1/4-14 x 1 LONG-LIFE 'TYPE AB' SELF-TAPPER W/WASHER [FASTENER #2B]
1/8 x 3/16 POP RIVET [FASTENER #14] @ 12" O.C.
CONTINUOUS CLEAT [FL-338]
OUTSIDE CLOSURE
WALL PANEL
5/8" PLYWOOD MIN. (NOT BY MBCI)
12-11 x 1 PANCAKE HEAD SELF-TAPPER [FASTENER #13A] @ 24" O.C. (PRE-DRILL ANGLE)
1/4-14 x 1 1/4 SHOULDER TEK 2 SELF-DRILLER [FASTENER #5] @ 24" O.C. (CENTER IN SLOT)
WOOD BLOCKING (NOT BY MBCI)
LOW FLOATING CLIP [HW-220]
BATTENLOK HS PANEL
3/8"
MOISTURE BARRIER (NOT BY MBCI)
14-10 x 1 'TYPE A' SELF-TAPPER W/WASHER [FASTENER #18] (2) PER CLIP
NOTE:
REFERENCE TYPICAL TRIM LAP SECTIONS