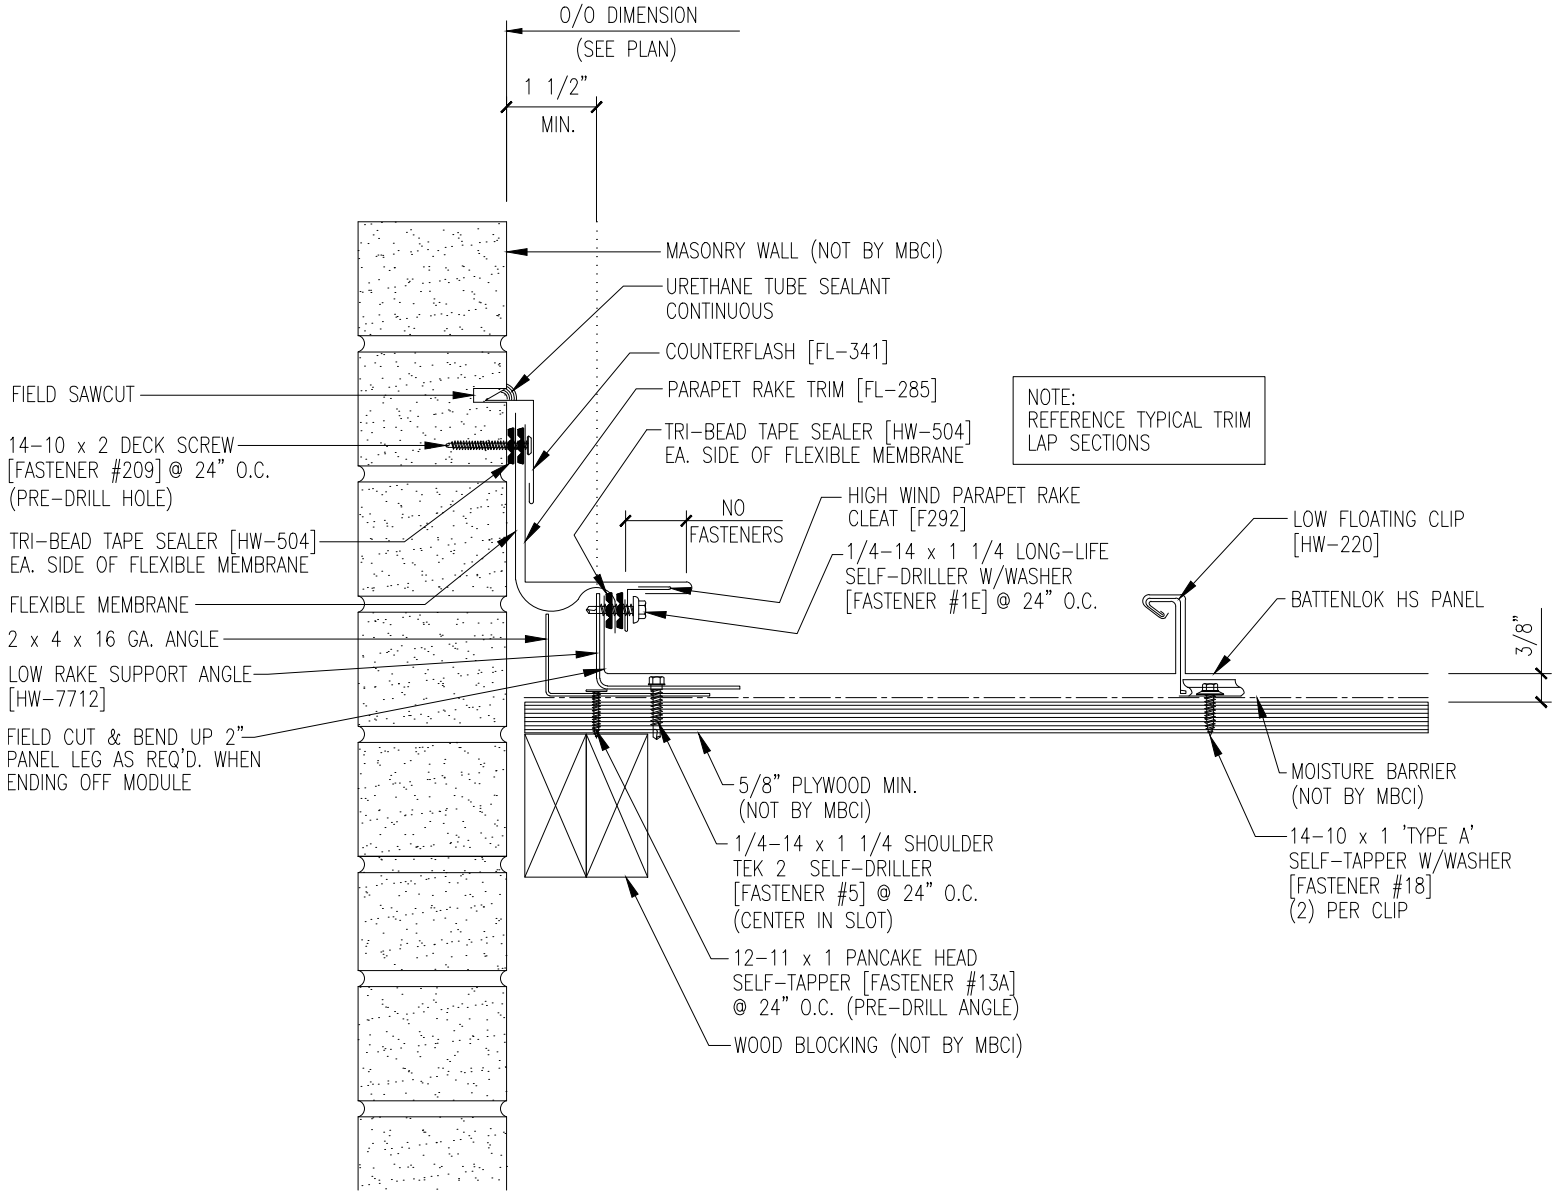
O/O DIMENSION
(SEE PLAN)
1 1/2"
MIN.
MASONRY WALL (NOT BY MBCI)
URETHANE TUBE SEALANT
CONTINUOUS
COUNTERFLASH [FL-341]
PARAPET RAKE TRIM [FL-285]
TRI-BEAD TAPE SEALER [HW-504]
EA. SIDE OF FLEXIBLE MEMBRANE
FIELD SAWCUT
14-10 x 2 DECK SCREW
[FASTENER #209] @ 24" O.C.
(PRE-DRILL HOLE)
TRI-BEAD TAPE SEALER [HW-504]
EA. SIDE OF FLEXIBLE MEMBRANE
FLEXIBLE MEMBRANE
2 x 4 x 16 GA. ANGLE
LOW RAKE SUPPORT ANGLE
[HW-7712]
FIELD CUT & BEND UP 2"
PANEL LEG AS REQ'D. WHEN
ENDING OFF MODULE
NO
FASTENERS
HIGH WIND PARAPET RAKE
CLEAT [F292]
1/4-14 x 1 1/4 LONG-LIFE
SELF-DRILLER W/WASHER
[FASTENER #1E] @ 24" O.C.
NOTE:
REFERENCE TYPICAL TRIM
LAP SECTIONS
LOW FLOATING CLIP
[HW-220]
BATTENLOK HS PANEL
3/8"
5/8" PLYWOOD MIN.
(NOT BY MBCI)
1/4-14 x 1 1/4 SHOULDER
TEK 2 SELF-DRILLER
[FASTENER #5] @ 24" O.C.
(CENTER IN SLOT)
12-11 x 1 PANCAKE HEAD
SELF-TAPPER [FASTENER #13A]
@ 24" O.C. (PRE-DRILL ANGLE)
WOOD BLOCKING (NOT BY MBCI)
MOISTURE BARRIER
(NOT BY MBCI)
14-10 x 1 'TYPE A'
SELF-TAPPER W/WASHER
[FASTENER #18]
(2) PER CLIP