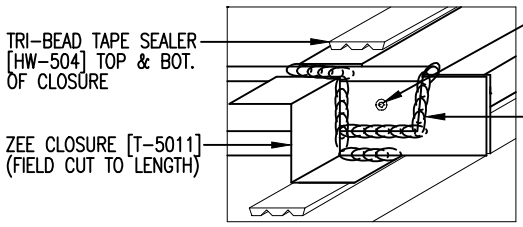

RIDGE SEALANT DETAIL

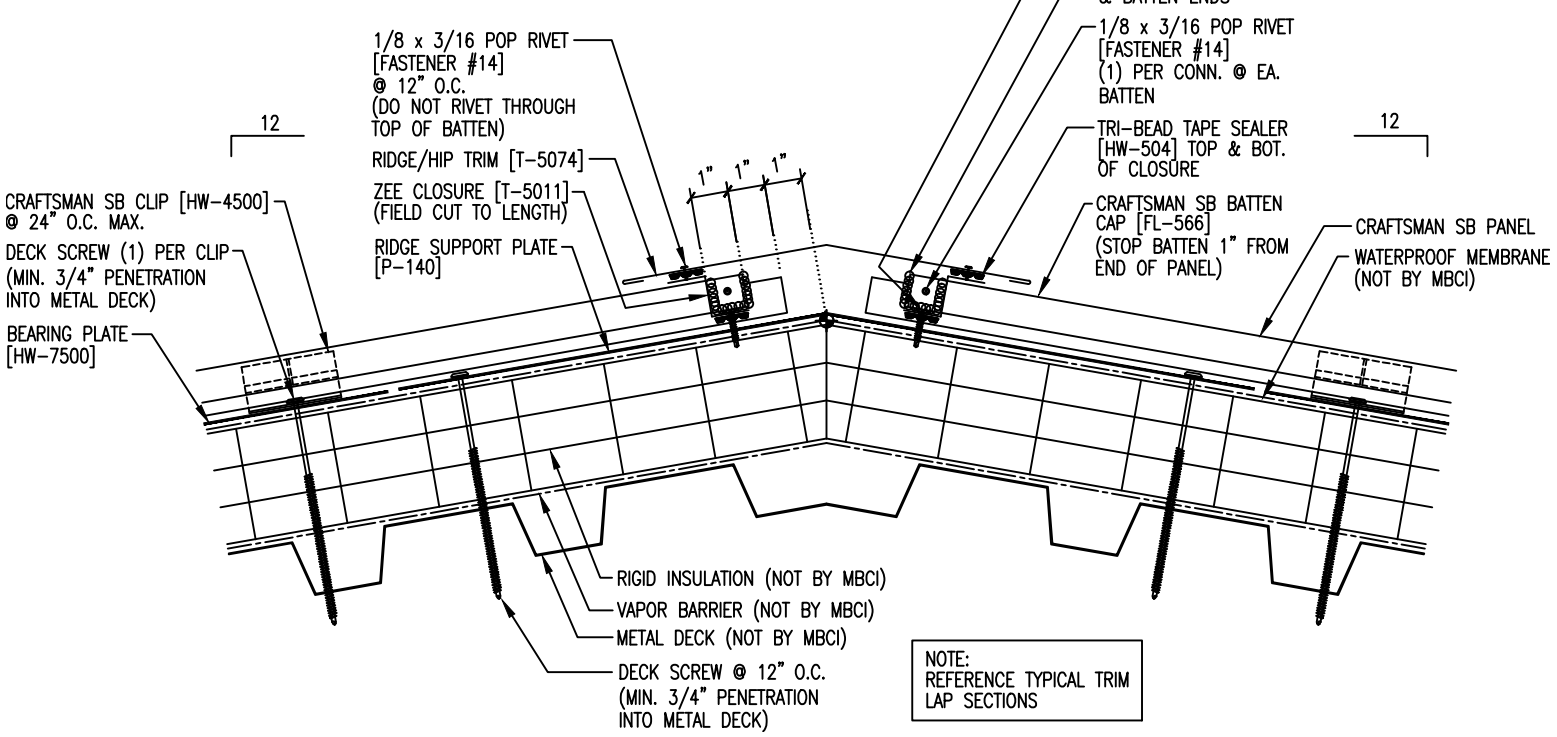

NOTE:
REFERENCE TYPICAL TRIM LAP SECTIONS