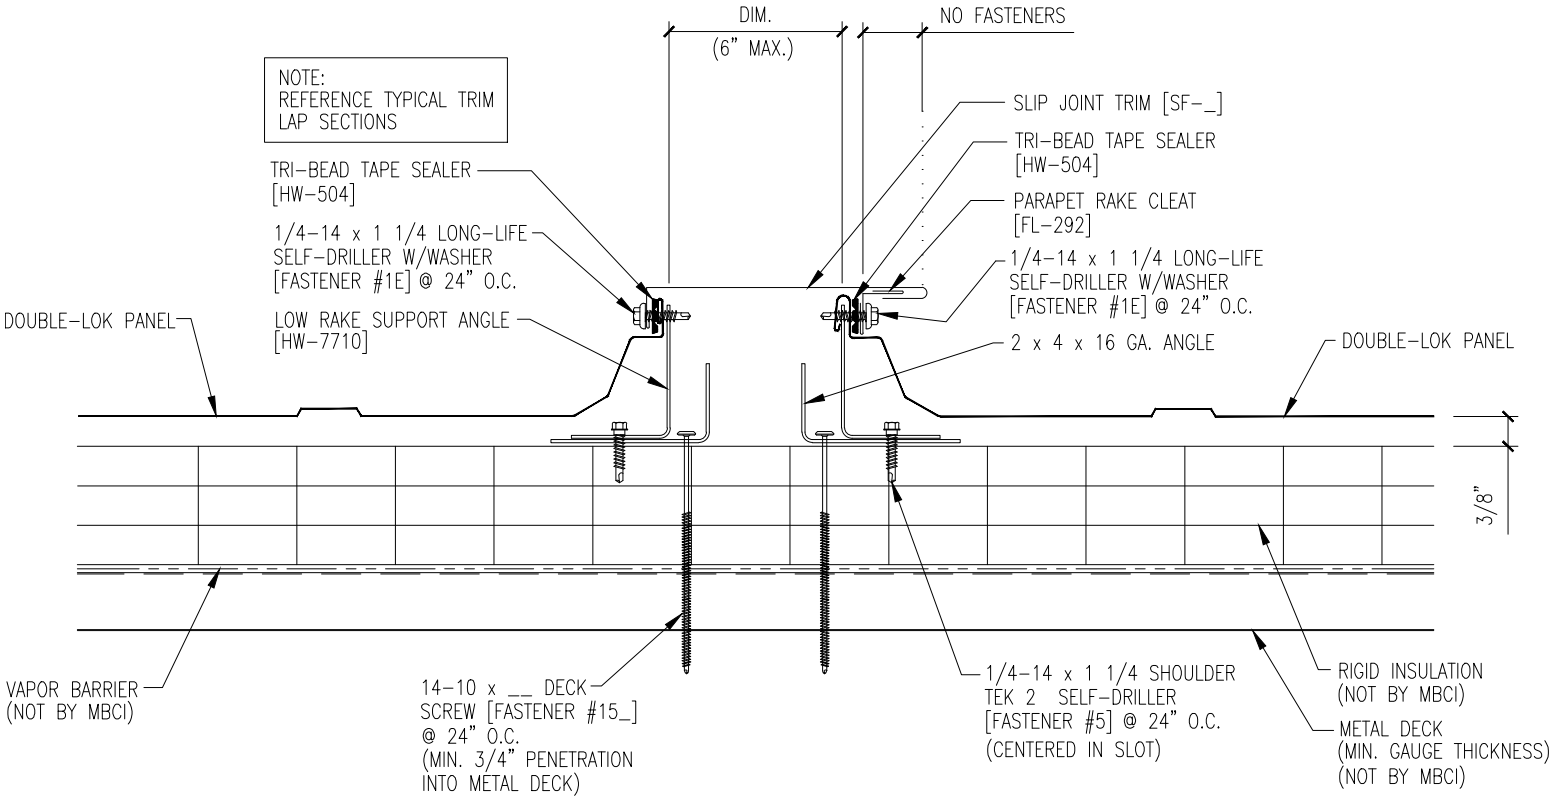
DIM.
(6" MAX.)
NO FASTENERS
NOTE:
REFERENCE TYPICAL TRIM
LAP SECTIONS
SLIP JOINT TRIM [SF-_]
TRI-BEAD TAPE SEALER
[HW-504]
TRI-BEAD TAPE SEALER
[HW-504]
PARAPET RAKE CLEAT
[FL-292]
1/4-14 x 1 1/4 LONG-LIFE
SELF-DRILLER W/WASHER
[FASTENER #1E] @ 24" O.C.
1/4-14 x 1 1/4 LONG-LIFE
SELF-DRILLER W/WASHER
[FASTENER #1E] @ 24" O.C.
DOUBLE-LOK PANEL
LOW RAKE SUPPORT ANGLE
[HW-7710]
2 x 4 x 16 GA. ANGLE
DOUBLE-LOK PANEL
3/8"
VAPOR BARRIER
(NOT BY MBCI)
14-10 x __ DECK
SCREW [FASTENER #15_]
@ 24" O.C.
(MIN. 3/4" PENETRATION
INTO METAL DECK)
1/4-14 x 1 1/4 SHOULDER
TEK 2 SELF-DRILLER
[FASTENER #5] @ 24" O.C.
(CENTERED IN SLOT)
RIGID INSULATION
(NOT BY MBCI)
METAL DECK
(MIN. GAUGE THICKNESS)
(NOT BY MBCI)