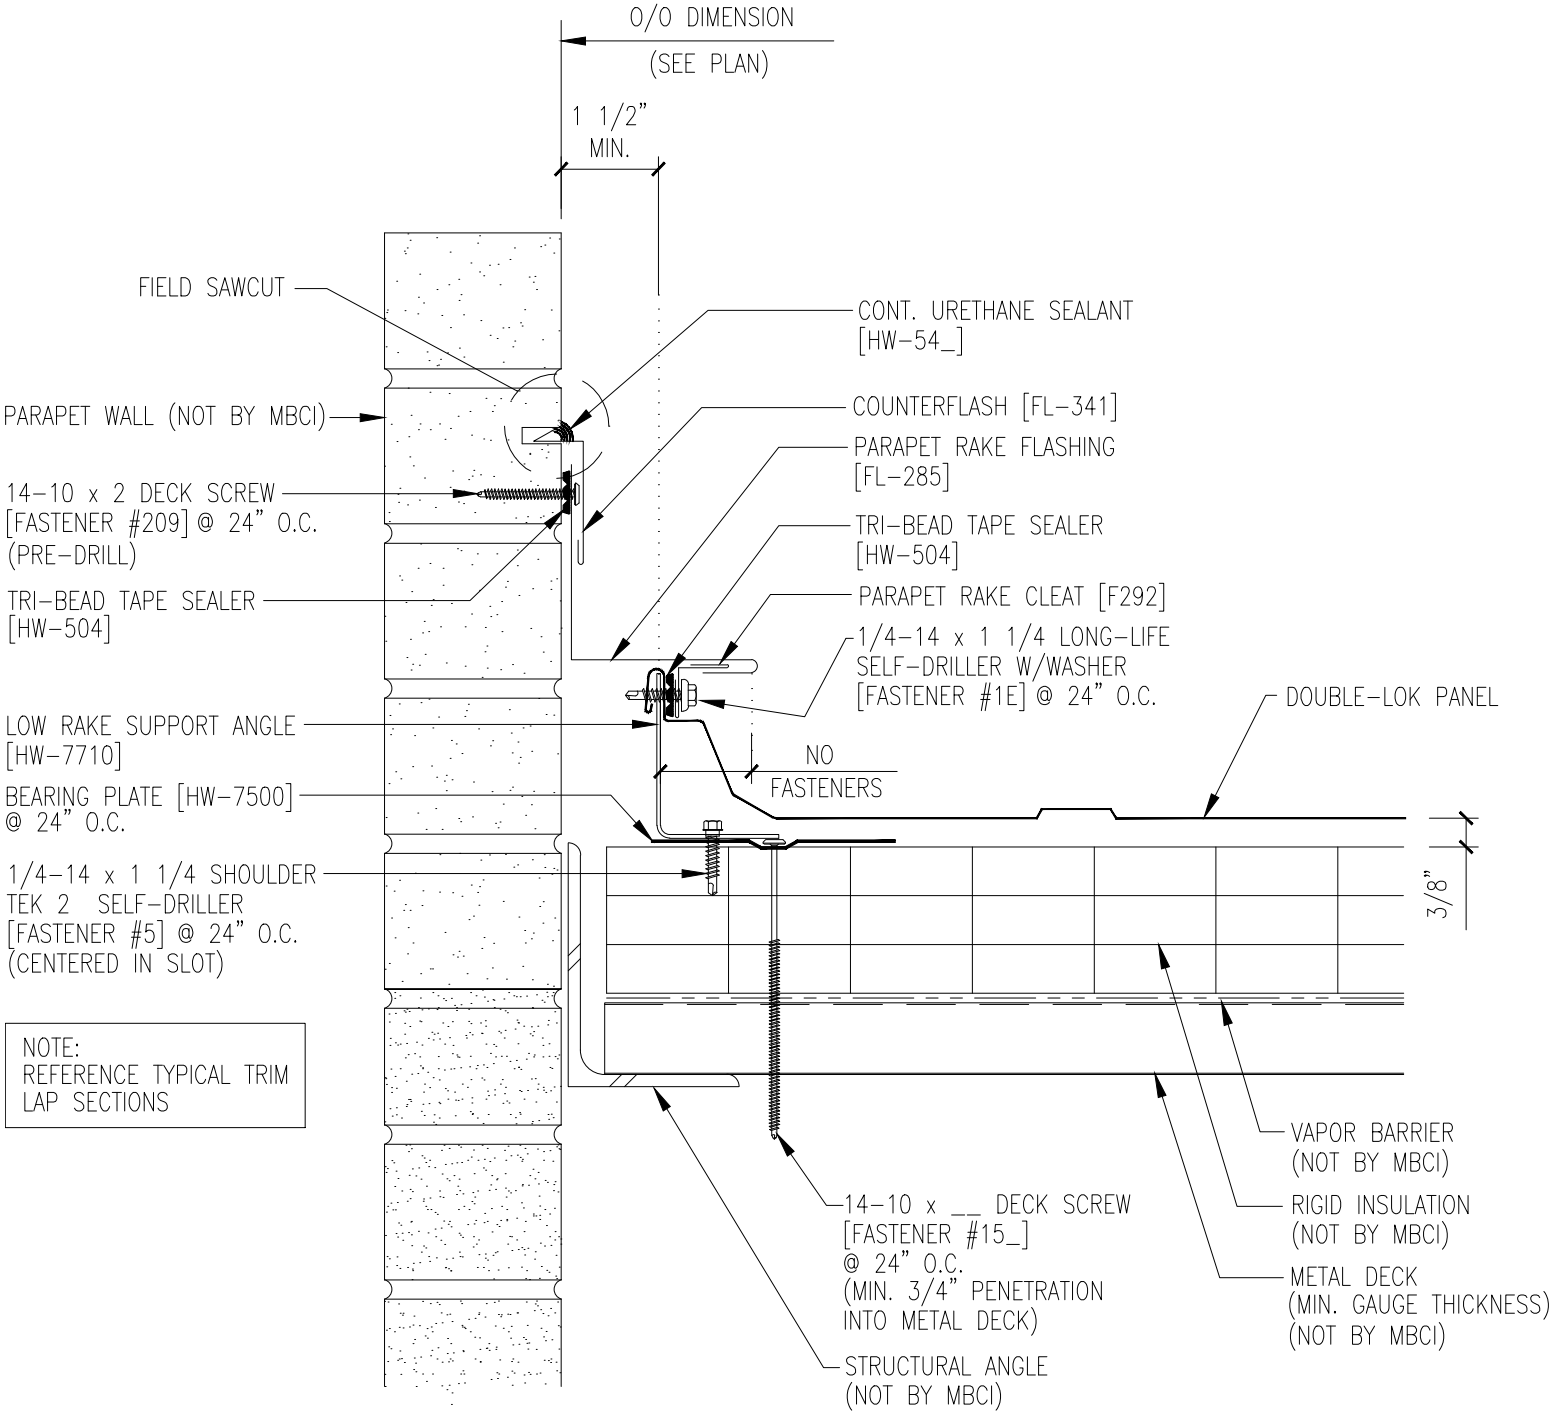
O/O DIMENSION
(SEE PLAN)
1 1/2"
MIN.
FIELD SAWCUT
CONT. URETHANE SEALANT
[HW-54_]
PARAPET WALL (NOT BY MBCI)
COUNTERFLASH [FL-341]
PARAPET RAKE FLASHING
[FL-285]
14-10 x 2 DECK SCREW
[FASTENER #209] @ 24" O.C.
(PRE-DRILL)
TRI-BEAD TAPE SEALER
[HW-504]
TRI-BEAD TAPE SEALER
[HW-504]
PARAPET RAKE CLEAT [F292]
1/4-14 x 1 1/4 LONG-LIFE
SELF-DRILLER W/WASHER
[FASTENER #1E] @ 24" O.C.
DOUBLE-LOK PANEL
LOW RAKE SUPPORT ANGLE
[HW-7710]
NO
FASTENERS
BEARING PLATE [HW-7500]
@ 24" O.C.
3/8"
1/4-14 x 1 1/4 SHOULDER
TEK 2 SELF-DRILLER
[FASTENER #5] @ 24" O.C.
(CENTERED IN SLOT)
NOTE:
REFERENCE TYPICAL TRIM
LAP SECTIONS
VAPOR BARRIER
(NOT BY MBCI)
RIGID INSULATION
(NOT BY MBCI)
14-10 x __ DECK SCREW
[FASTENER #15_]
@ 24" O.C.
(MIN. 3/4" PENETRATION
INTO METAL DECK)
METAL DECK
(MIN. GAUGE THICKNESS)
(NOT BY MBCI)
STRUCTURAL ANGLE
(NOT BY MBCI)