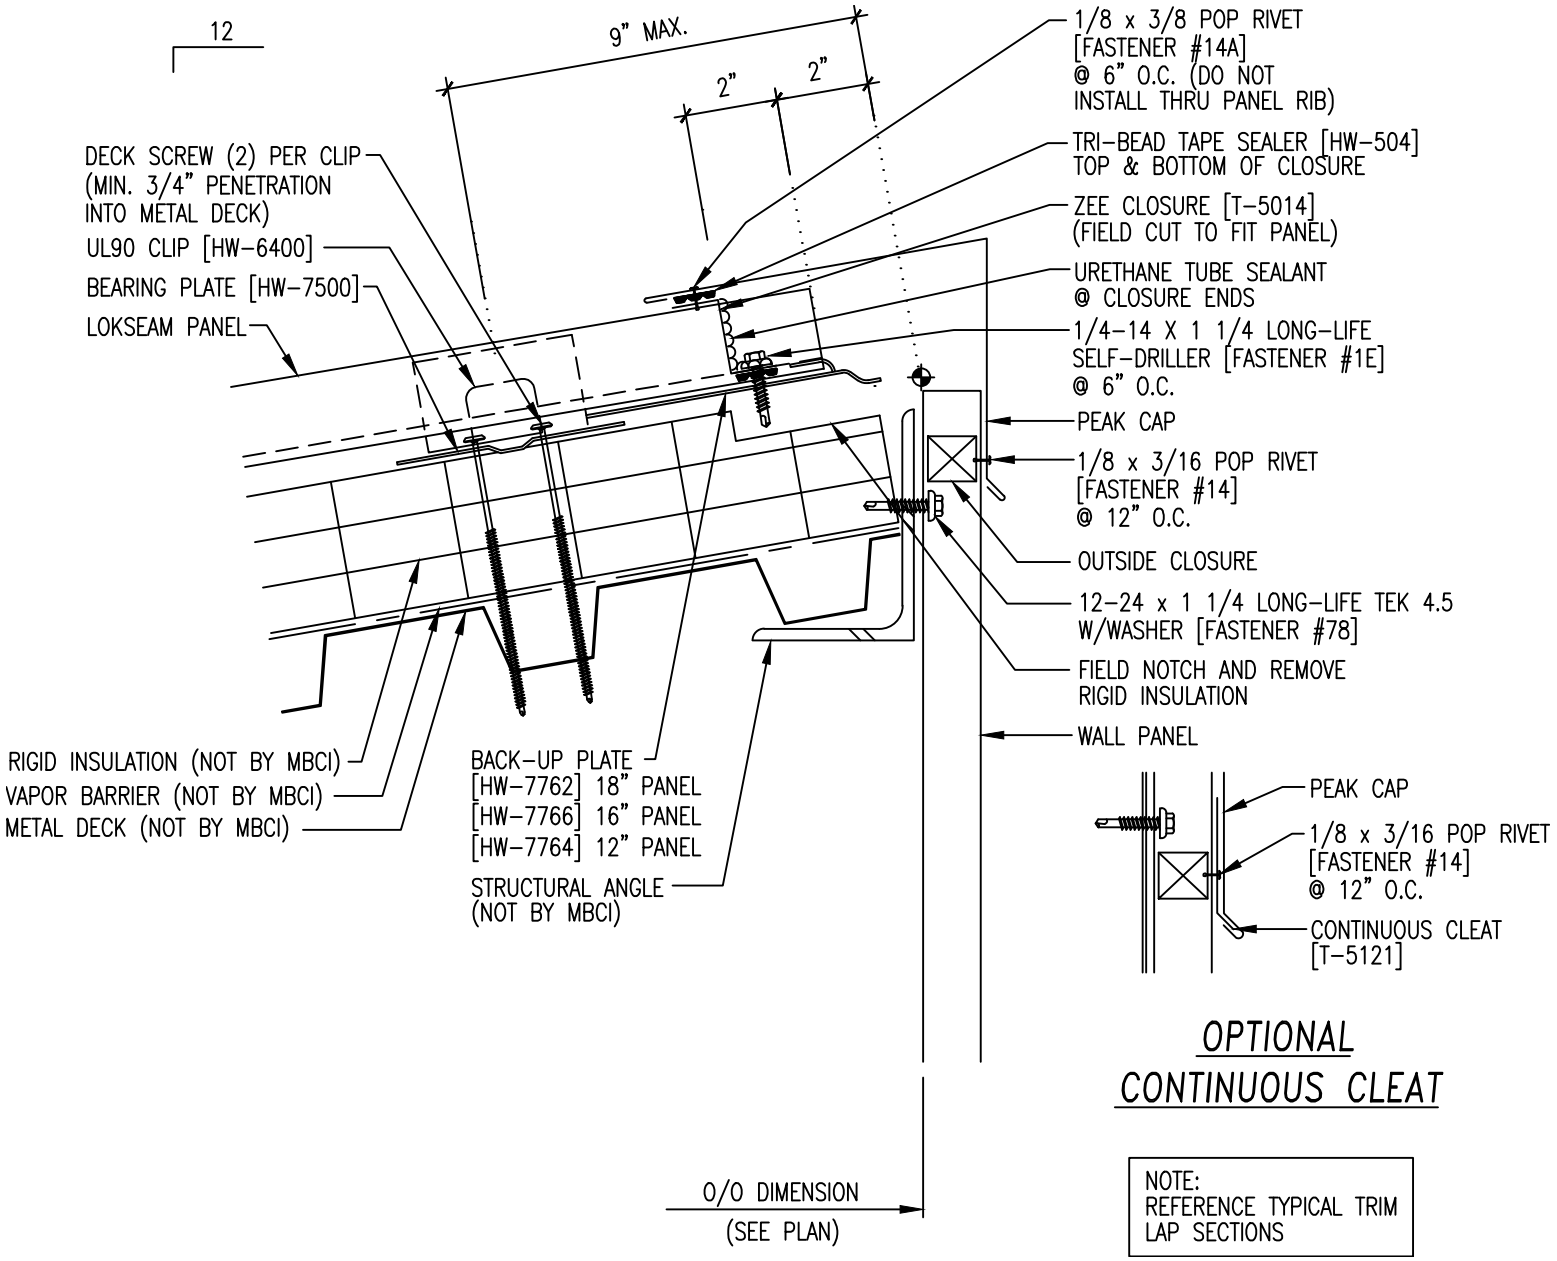
12
9" MAX.
2"
2"
1/8 x 3/8 POP RIVET
[FASTENER #14A]
@ 6" O.C. (DO NOT
INSTALL THRU PANEL RIB)
TRI-BEAD TAPE SEALER [HW-504]
TOP & BOTTOM OF CLOSURE
ZEE CLOSURE [T-5014]
(FIELD CUT TO FIT PANEL)
URETHANE TUBE SEALANT
@ CLOSURE ENDS
1/4-14 X 1 1/4 LONG-LIFE
SELF-DRILLER [FASTENER #1E]
@ 6" O.C.
PEAK CAP
1/8 x 3/16 POP RIVET
[FASTENER #14]
@ 12" O.C.
OUTSIDE CLOSURE
12-24 x 1 1/4 LONG-LIFE TEK 4.5
W/WASHER [FASTENER #78]
FIELD NOTCH AND REMOVE
RIGID INSULATION
WALL PANEL
DECK SCREW (2) PER CLIP
(MIN. 3/4" PENETRATION
INTO METAL DECK)
UL90 CLIP [HW-6400]
BEARING PLATE [HW-7500]
LOKSEAM PANEL
RIGID INSULATION (NOT BY MBCI)
VAPOR BARRIER (NOT BY MBCI)
METAL DECK (NOT BY MBCI)
BACK-UP PLATE
[HW-7762] 18" PANEL
[HW-7766] 16" PANEL
[HW-7764] 12" PANEL
STRUCTURAL ANGLE
(NOT BY MBCI)
O/O DIMENSION
(SEE PLAN)
PEAK CAP
1/8 x 3/16 POP RIVET
[FASTENER #14]
@ 12" O.C.
CONTINUOUS CLEAT
[T-5121]
OPTIONAL
CONTINUOUS CLEAT
NOTE:
REFERENCE TYPICAL TRIM
LAP SECTIONS