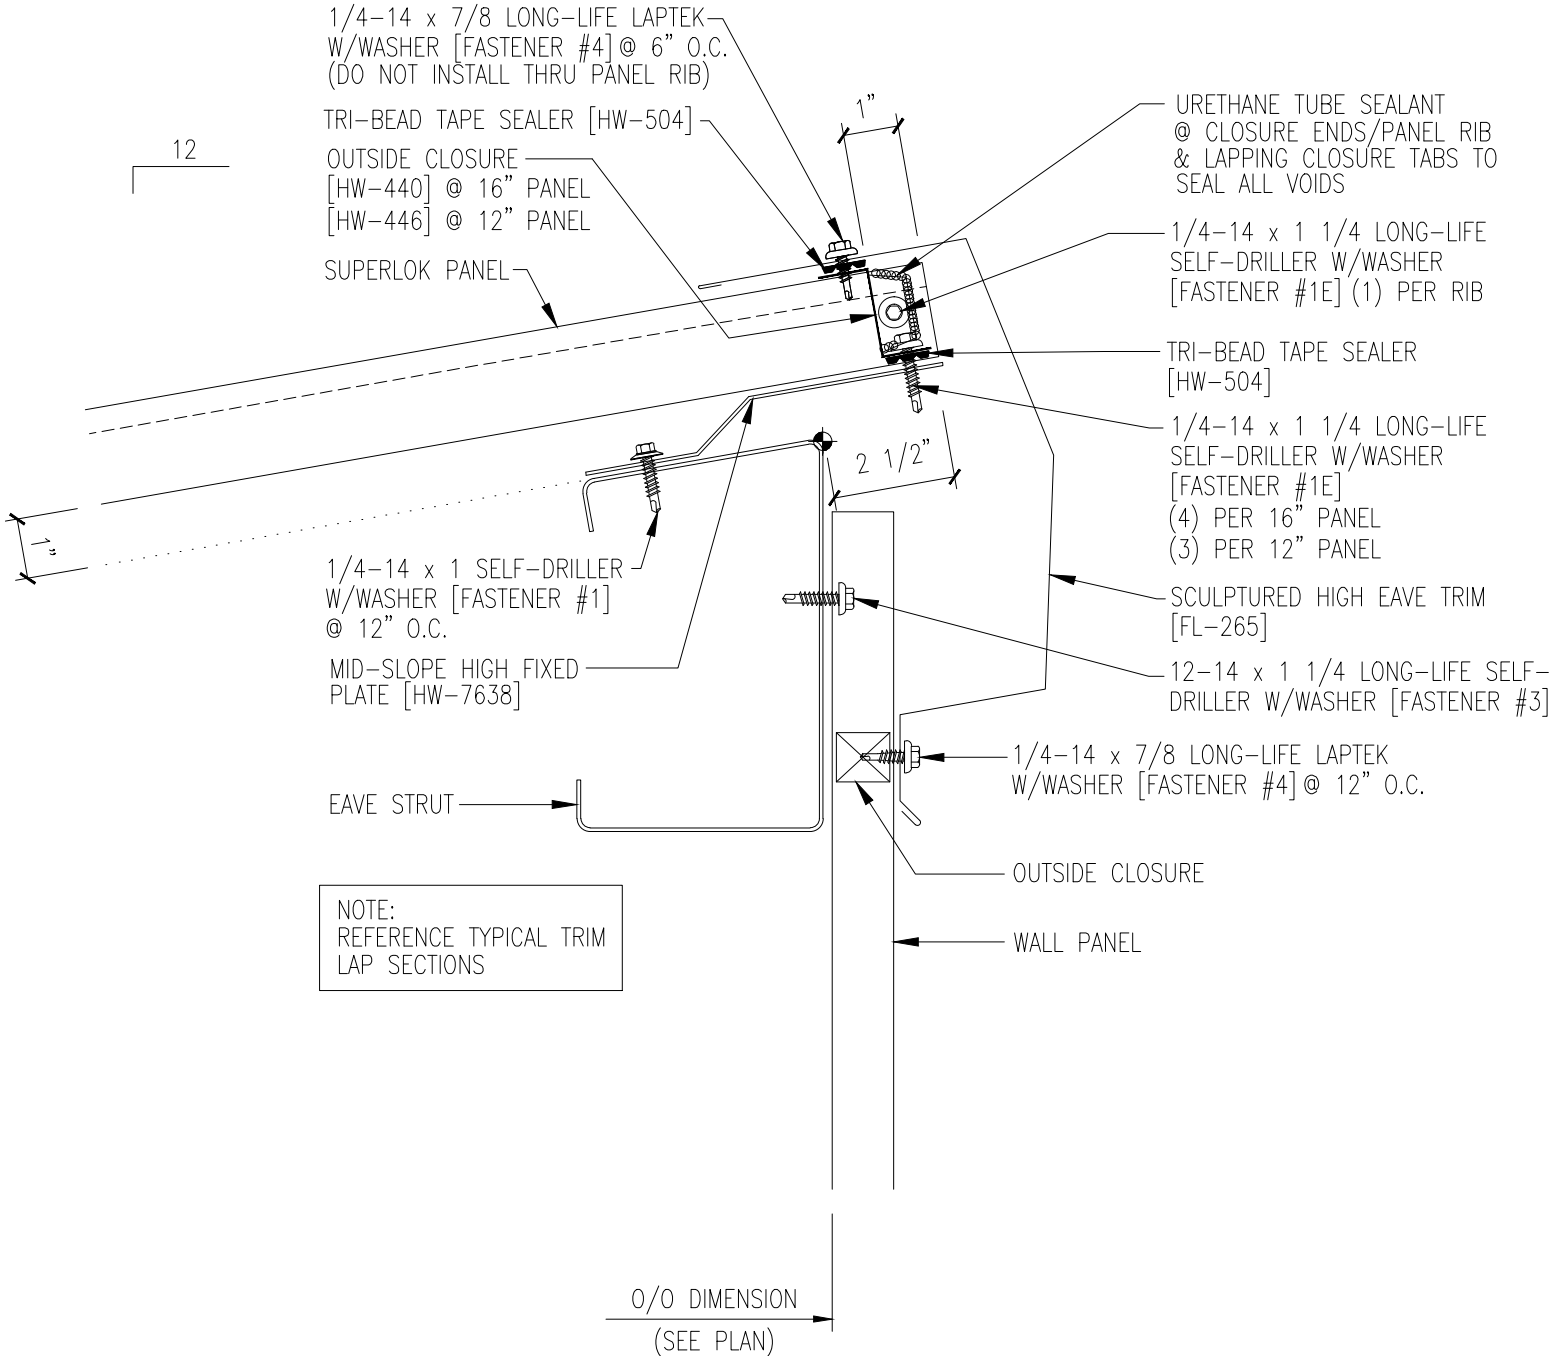
12
1/4-14 x 7/8 LONG-LIFE LAPTEK W/WASHER [FASTENER #4] @ 6" O.C. (DO NOT INSTALL THRU PANEL RIB)
TRI-BEAD TAPE SEALER [HW-504]
OUTSIDE CLOSURE [HW-440] @ 16" PANEL [HW-446] @ 12" PANEL
SUPERLOK PANEL
1"
URETHANE TUBE SEALANT @ CLOSURE ENDS/PANEL RIB & LAPPING CLOSURE TABS TO SEAL ALL VOIDS
1/4-14 x 1 1/4 LONG-LIFE SELF-DRILLER W/WASHER [FASTENER #1E] (1) PER RIB
TRI-BEAD TAPE SEALER [HW-504]
1/4-14 x 1 1/4 LONG-LIFE SELF-DRILLER W/WASHER [FASTENER #1E] (4) PER 16" PANEL (3) PER 12" PANEL
2 1/2"
1"
1/4-14 x 1 SELF-DRILLER W/WASHER [FASTENER #1] @ 12" O.C.
MID-SLOPE HIGH FIXED PLATE [HW-7638]
SCULPTURED HIGH EAVE TRIM [FL-265]
12-14 x 1 1/4 LONG-LIFE SELF-DRILLER W/WASHER [FASTENER #3]
1/4-14 x 7/8 LONG-LIFE LAPTEK W/WASHER [FASTENER #4] @ 12" O.C.
EAVE STRUT
OUTSIDE CLOSURE
NOTE: REFERENCE TYPICAL TRIM LAP SECTIONS
WALL PANEL
O/O DIMENSION
(SEE PLAN)