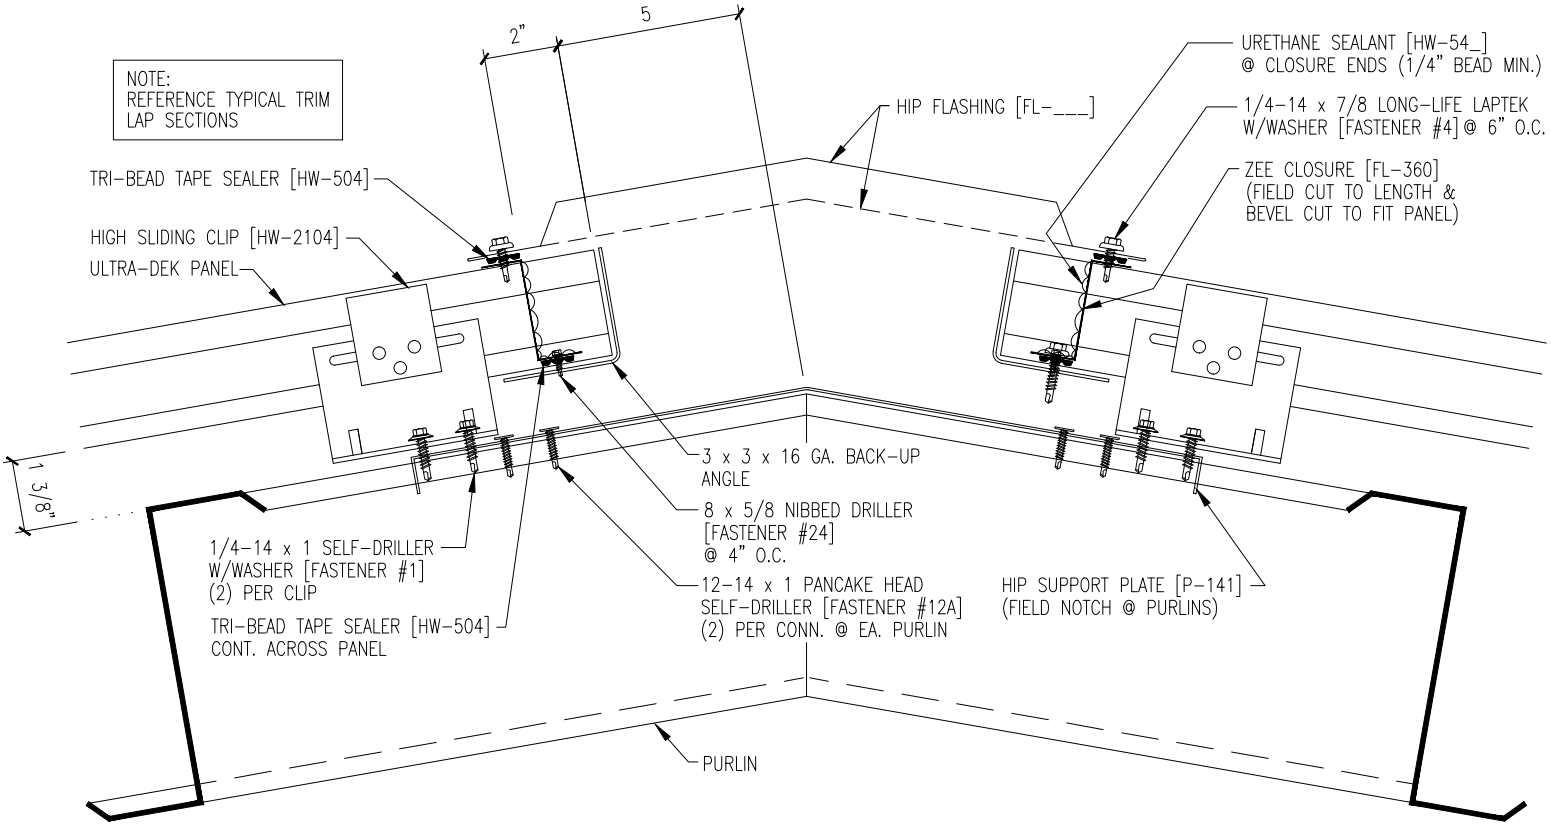
NOTE:
REFERENCE TYPICAL TRIM
LAP SECTIONS
2"
5
URETHANE SEALANT [HW-54_]
@ CLOSURE ENDS (1/4" BEAD MIN.)
HIP FLASHING [FL-___]
1/4-14 x 7/8 LONG-LIFE LAPTEK
W/WASHER [FASTENER #4] @ 6" O.C.
TRI-BEAD TAPE SEALER [HW-504]
ZEE CLOSURE [FL-360]
(FIELD CUT TO LENGTH &
BEVEL CUT TO FIT PANEL)
HIGH SLIDING CLIP [HW-2104]
ULTRA-DEK PANEL
1 3/8"
3 x 3 x 16 GA. BACK-UP
ANGLE
8 x 5/8 NIBBED DRILLER
[FASTENER #24]
@ 4" O.C.
1/4-14 x 1 SELF-DRILLER
W/WASHER [FASTENER #1]
(2) PER CLIP
12-14 x 1 PANCAKE HEAD
SELF-DRILLER [FASTENER #12A]
(2) PER CONN. @ EA. PURLIN
HIP SUPPORT PLATE [P-141]
(FIELD NOTCH @ PURLINS)
TRI-BEAD TAPE SEALER [HW-504]
CONT. ACROSS PANEL
PURLIN