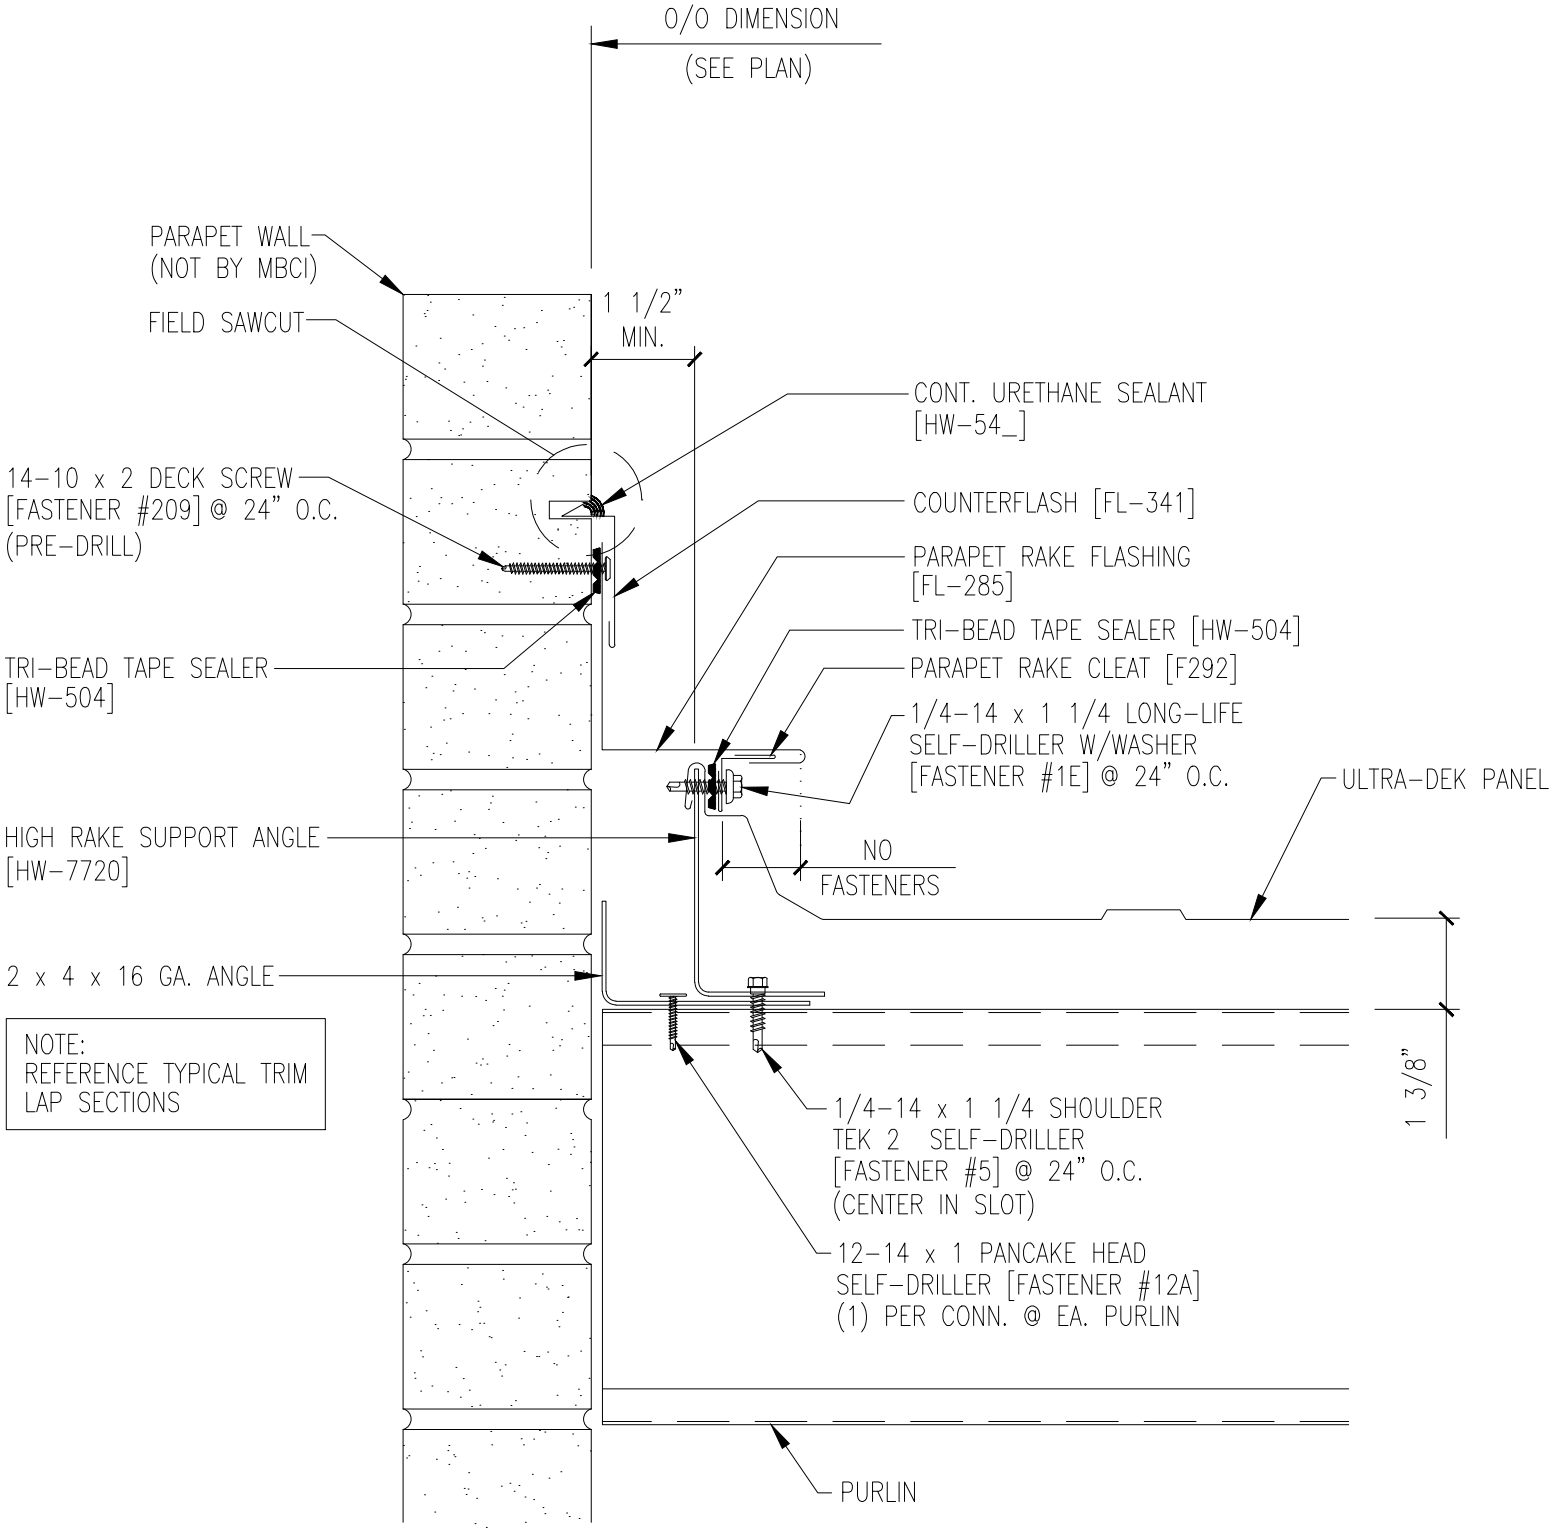
O/O DIMENSION
(SEE PLAN)
PARAPET WALL
(NOT BY MBCI)
FIELD SAWCUT
1 1/2"
MIN.
CONT. URETHANE SEALANT
[HW-54_]
14-10 x 2 DECK SCREW
[FASTENER #209] @ 24" O.C.
(PRE-DRILL)
COUNTERFLASH [FL-341]
PARAPET RAKE FLASHING
[FL-285]
TRI-BEAD TAPE SEALER [HW-504]
TRI-BEAD TAPE SEALER
[HW-504]
PARAPET RAKE CLEAT [F292]
1/4-14 x 1 1/4 LONG-LIFE
SELF-DRILLER W/WASHER
[FASTENER #1E] @ 24" O.C.
ULTRA-DEK PANEL
HIGH RAKE SUPPORT ANGLE
[HW-7720]
NO
FASTENERS
2 x 4 x 16 GA. ANGLE
NOTE:
REFERENCE TYPICAL TRIM
LAP SECTIONS
1 3/8"
1/4-14 x 1 1/4 SHOULDER
TEK 2 SELF-DRILLER
[FASTENER #5] @ 24" O.C.
(CENTER IN SLOT)
12-14 x 1 PANCAKE HEAD
SELF-DRILLER [FASTENER #12A]
(1) PER CONN. @ EA. PURLIN
PURLIN