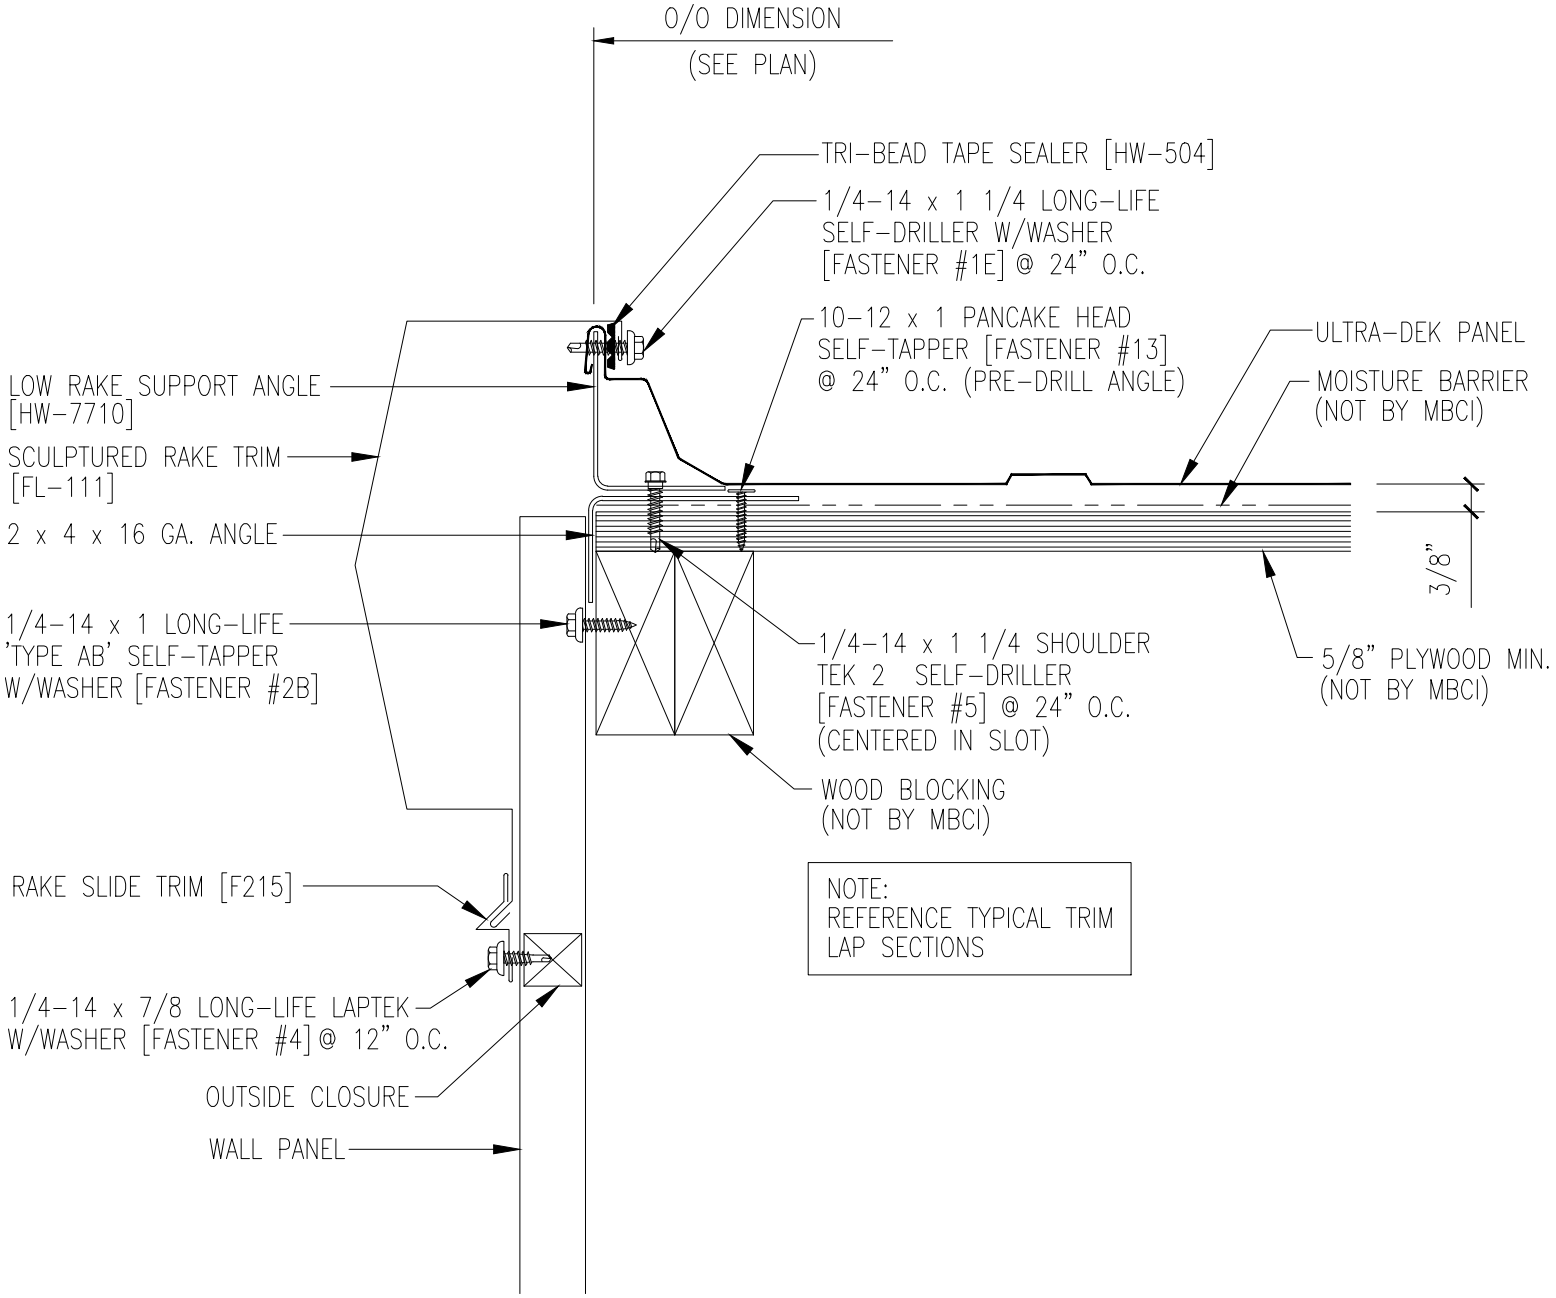
O/O DIMENSION
(SEE PLAN)
TRI-BEAD TAPE SEALER [HW-504]
1/4-14 x 1 1/4 LONG-LIFE
SELF-DRILLER W/WASHER
[FASTENER #1E] @ 24" O.C.
10-12 x 1 PANCAKE HEAD
SELF-TAPPER [FASTENER #13]
@ 24" O.C. (PRE-DRILL ANGLE)
ULTRA-DEK PANEL
MOISTURE BARRIER
(NOT BY MBCI)
LOW RAKE SUPPORT ANGLE
[HW-7710]
SCULPTURED RAKE TRIM
[FL-111]
2 x 4 x 16 GA. ANGLE
3/8"
1/4-14 x 1 LONG-LIFE
'TYPE AB' SELF-TAPPER
W/WASHER [FASTENER #2B]
1/4-14 x 1 1/4 SHOULDER
TEK 2 SELF-DRILLER
[FASTENER #5] @ 24" O.C.
(CENTERED IN SLOT)
5/8" PLYWOOD MIN.
(NOT BY MBCI)
WOOD BLOCKING
(NOT BY MBCI)
RAKE SLIDE TRIM [F215]
NOTE:
REFERENCE TYPICAL TRIM
LAP SECTIONS
1/4-14 x 7/8 LONG-LIFE LAPTEK
W/WASHER [FASTENER #4] @ 12" O.C.
OUTSIDE CLOSURE
WALL PANEL