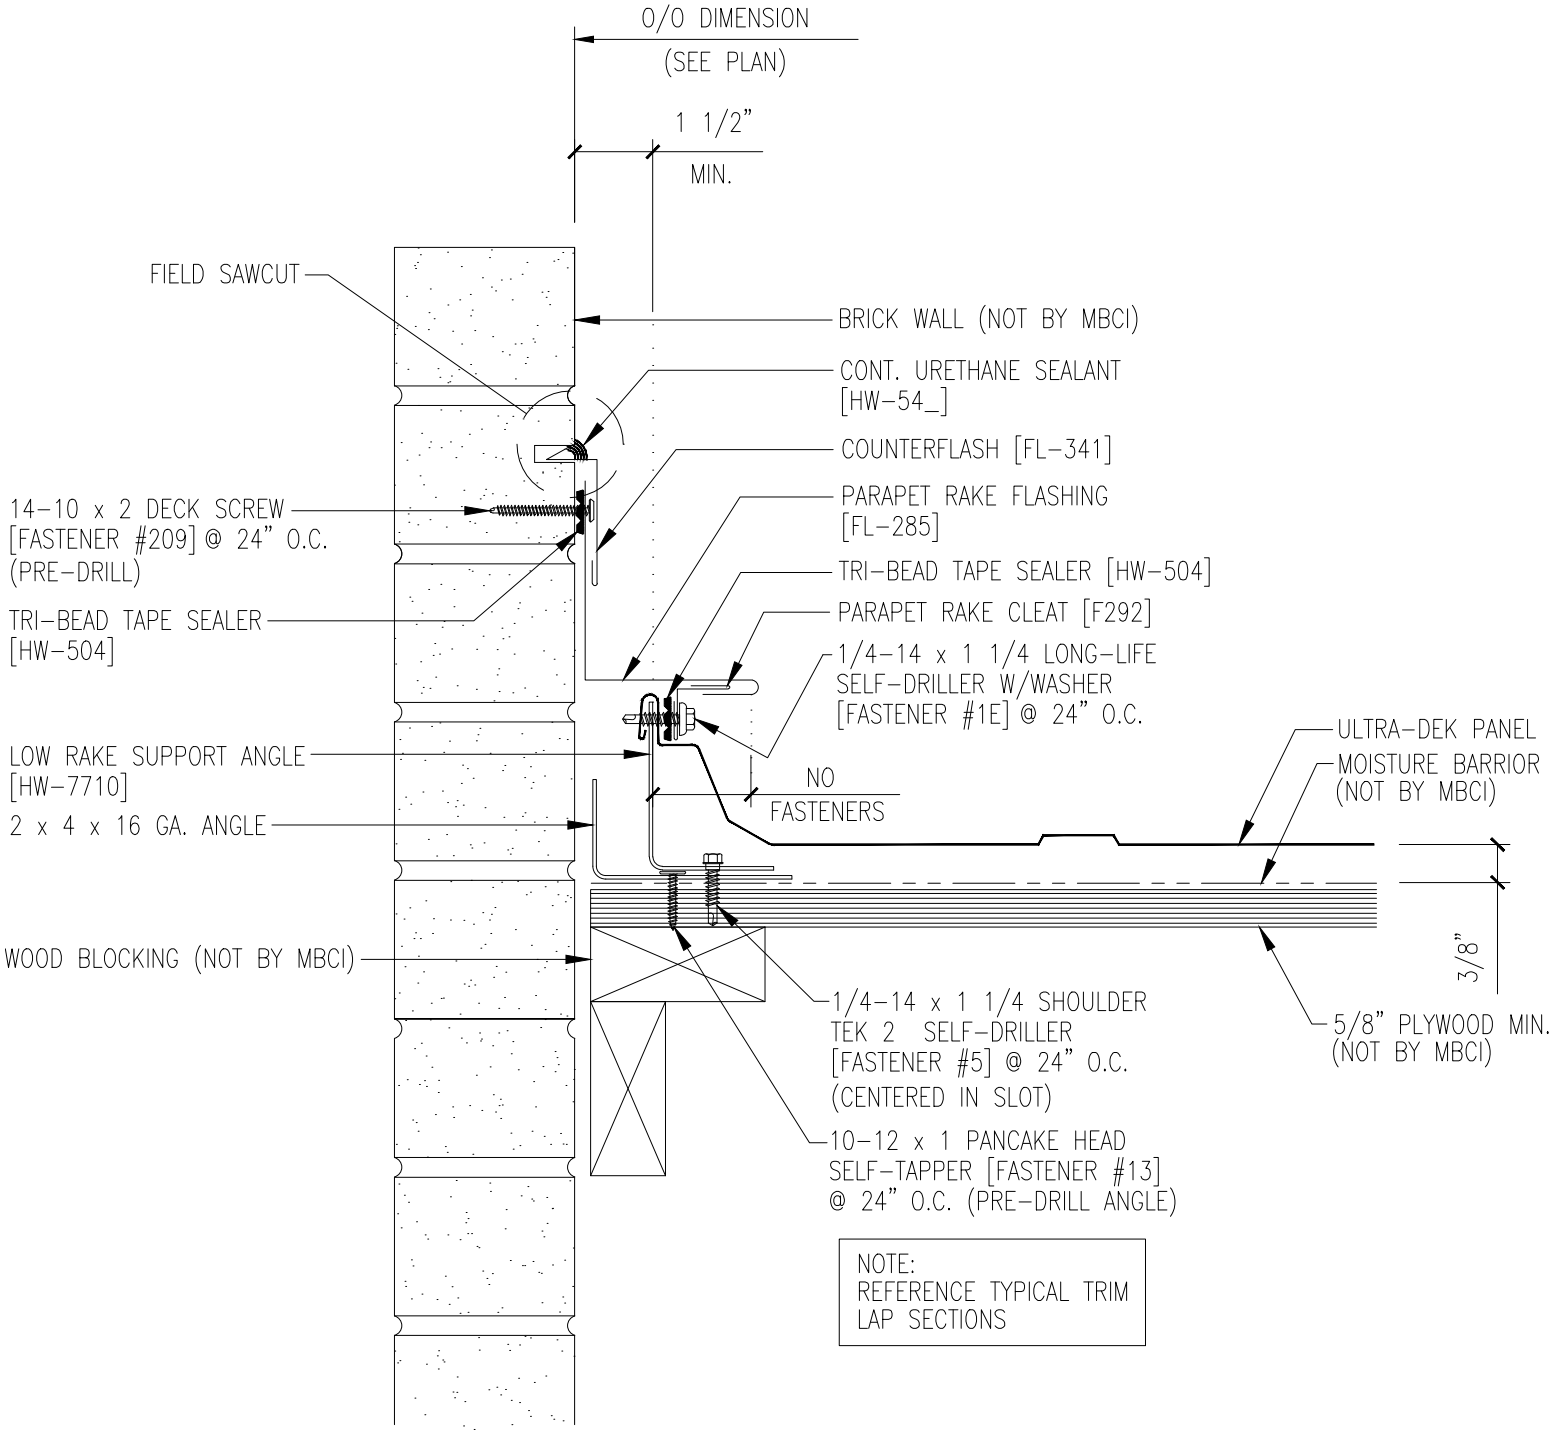
O/O DIMENSION
(SEE PLAN)
1 1/2"
MIN.
FIELD SAWCUT
BRICK WALL (NOT BY MBCI)
CONT. URETHANE SEALANT
[HW-54_]
COUNTERFLASH [FL-341]
14-10 x 2 DECK SCREW
[FASTENER #209] @ 24" O.C.
(PRE-DRILL)
PARAPET RAKE FLASHING
[FL-285]
TRI-BEAD TAPE SEALER [HW-504]
TRI-BEAD TAPE SEALER
[HW-504]
PARAPET RAKE CLEAT [F292]
1/4-14 x 1 1/4 LONG-LIFE
SELF-DRILLER W/WASHER
[FASTENER #1E] @ 24" O.C.
ULTRA-DEK PANEL
MOISTURE BARRIOR
(NOT BY MBCI)
LOW RAKE SUPPORT ANGLE
[HW-7710]
NO
FASTENERS
2 x 4 x 16 GA. ANGLE
3/8"
WOOD BLOCKING (NOT BY MBCI)
1/4-14 x 1 1/4 SHOULDER
TEK 2 SELF-DRILLER
[FASTENER #5] @ 24" O.C.
(CENTERED IN SLOT)
5/8" PLYWOOD MIN.
(NOT BY MBCI)
10-12 x 1 PANCAKE HEAD
SELF-TAPPER [FASTENER #13]
@ 24" O.C. (PRE-DRILL ANGLE)
NOTE:
REFERENCE TYPICAL TRIM
LAP SECTIONS