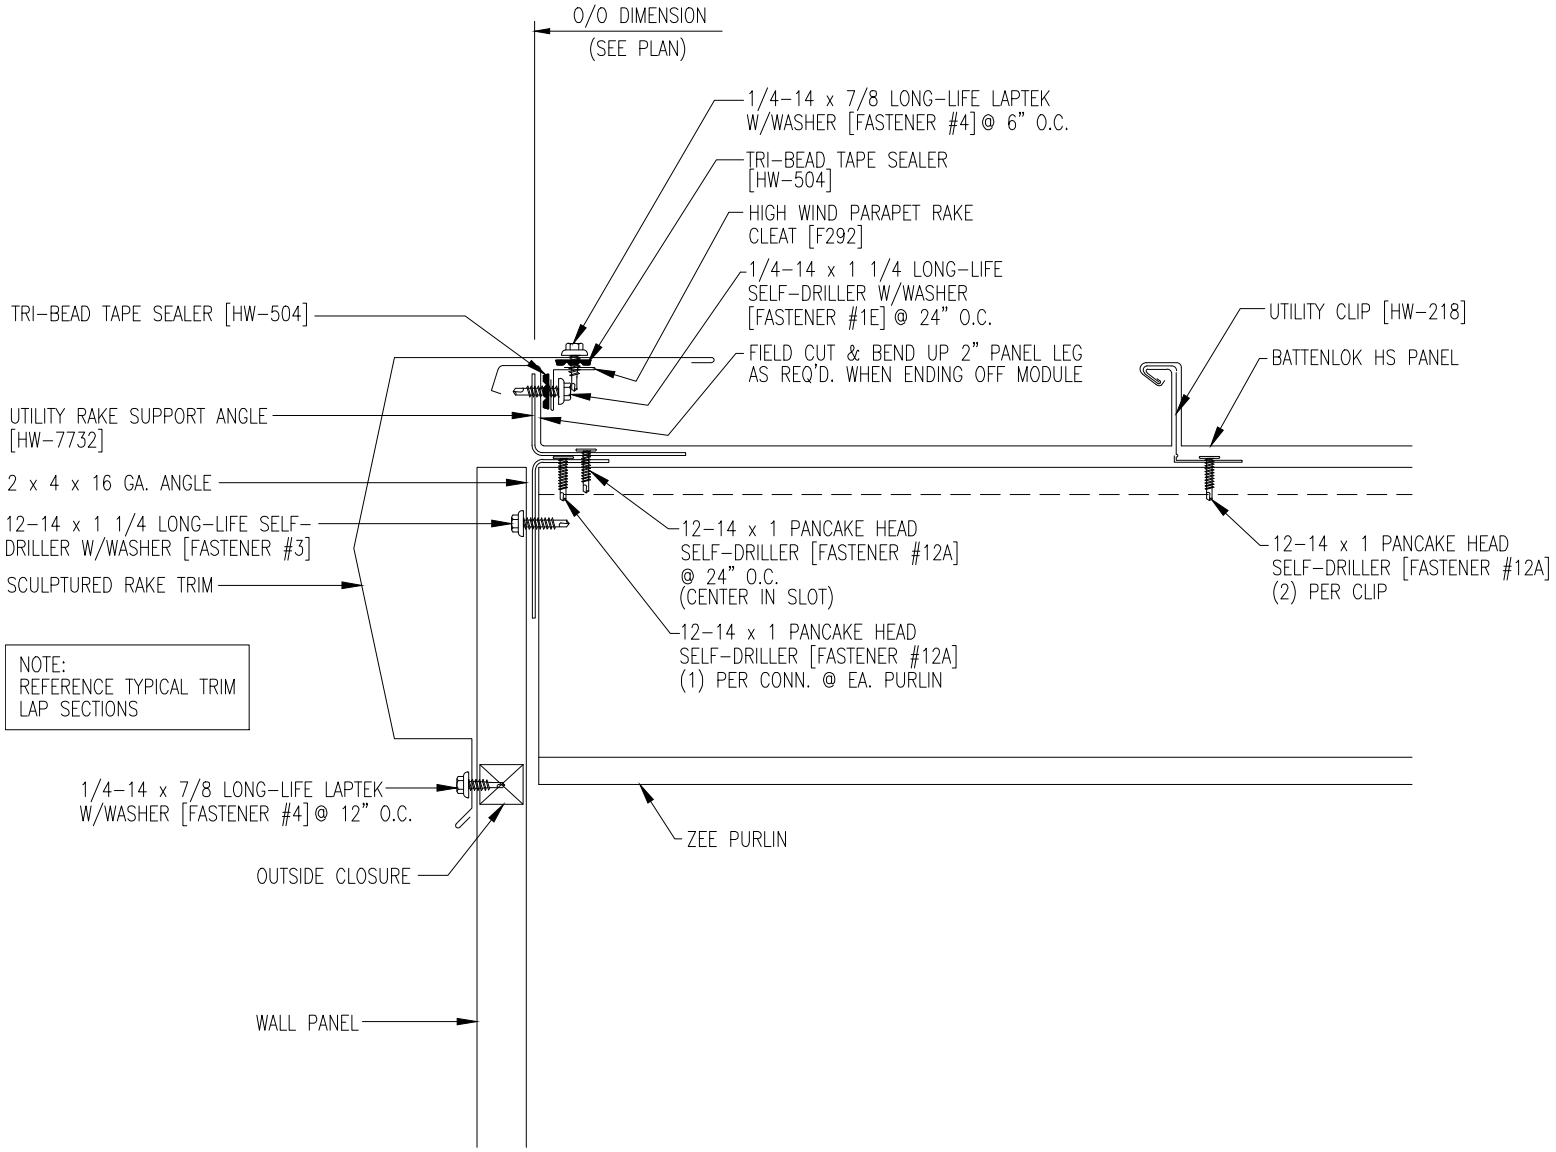
O/O DIMENSION
(SEE PLAN)
1/4-14 x 7/8 LONG-LIFE LAPTEK W/WASHER [FASTENER #4] @ 6" O.C.
TRI-BEAD TAPE SEALER [HW-504]
HIGH WIND PARAPET RAKE CLEAT [F292]
1/4-14 x 1 1/4 LONG-LIFE SELF-DRILLER W/WASHER [FASTENER #1E] @ 24" O.C.
TRI-BEAD TAPE SEALER [HW-504]
FIELD CUT & BEND UP 2" PANEL LEG AS REQ'D. WHEN ENDING OFF MODULE
UTILITY CLIP [HW-218]
BATTENLOK HS PANEL
UTILITY RAKE SUPPORT ANGLE [HW-7732]
2 x 4 x 16 GA. ANGLE
12-14 x 1 1/4 LONG-LIFE SELF-DRILLER W/WASHER [FASTENER #3]
SCULPTURED RAKE TRIM
12-14 x 1 PANCAKE HEAD SELF-DRILLER [FASTENER #12A] @ 24" O.C. (CENTER IN SLOT)
12-14 x 1 PANCAKE HEAD SELF-DRILLER [FASTENER #12A] (2) PER CLIP
12-14 x 1 PANCAKE HEAD SELF-DRILLER [FASTENER #12A] (1) PER CONN. @ EA. PURLIN
NOTE: REFERENCE TYPICAL TRIM LAP SECTIONS
1/4-14 x 7/8 LONG-LIFE LAPTEK W/WASHER [FASTENER #4] @ 12" O.C.
ZEE PURLIN
OUTSIDE CLOSURE
WALL PANEL