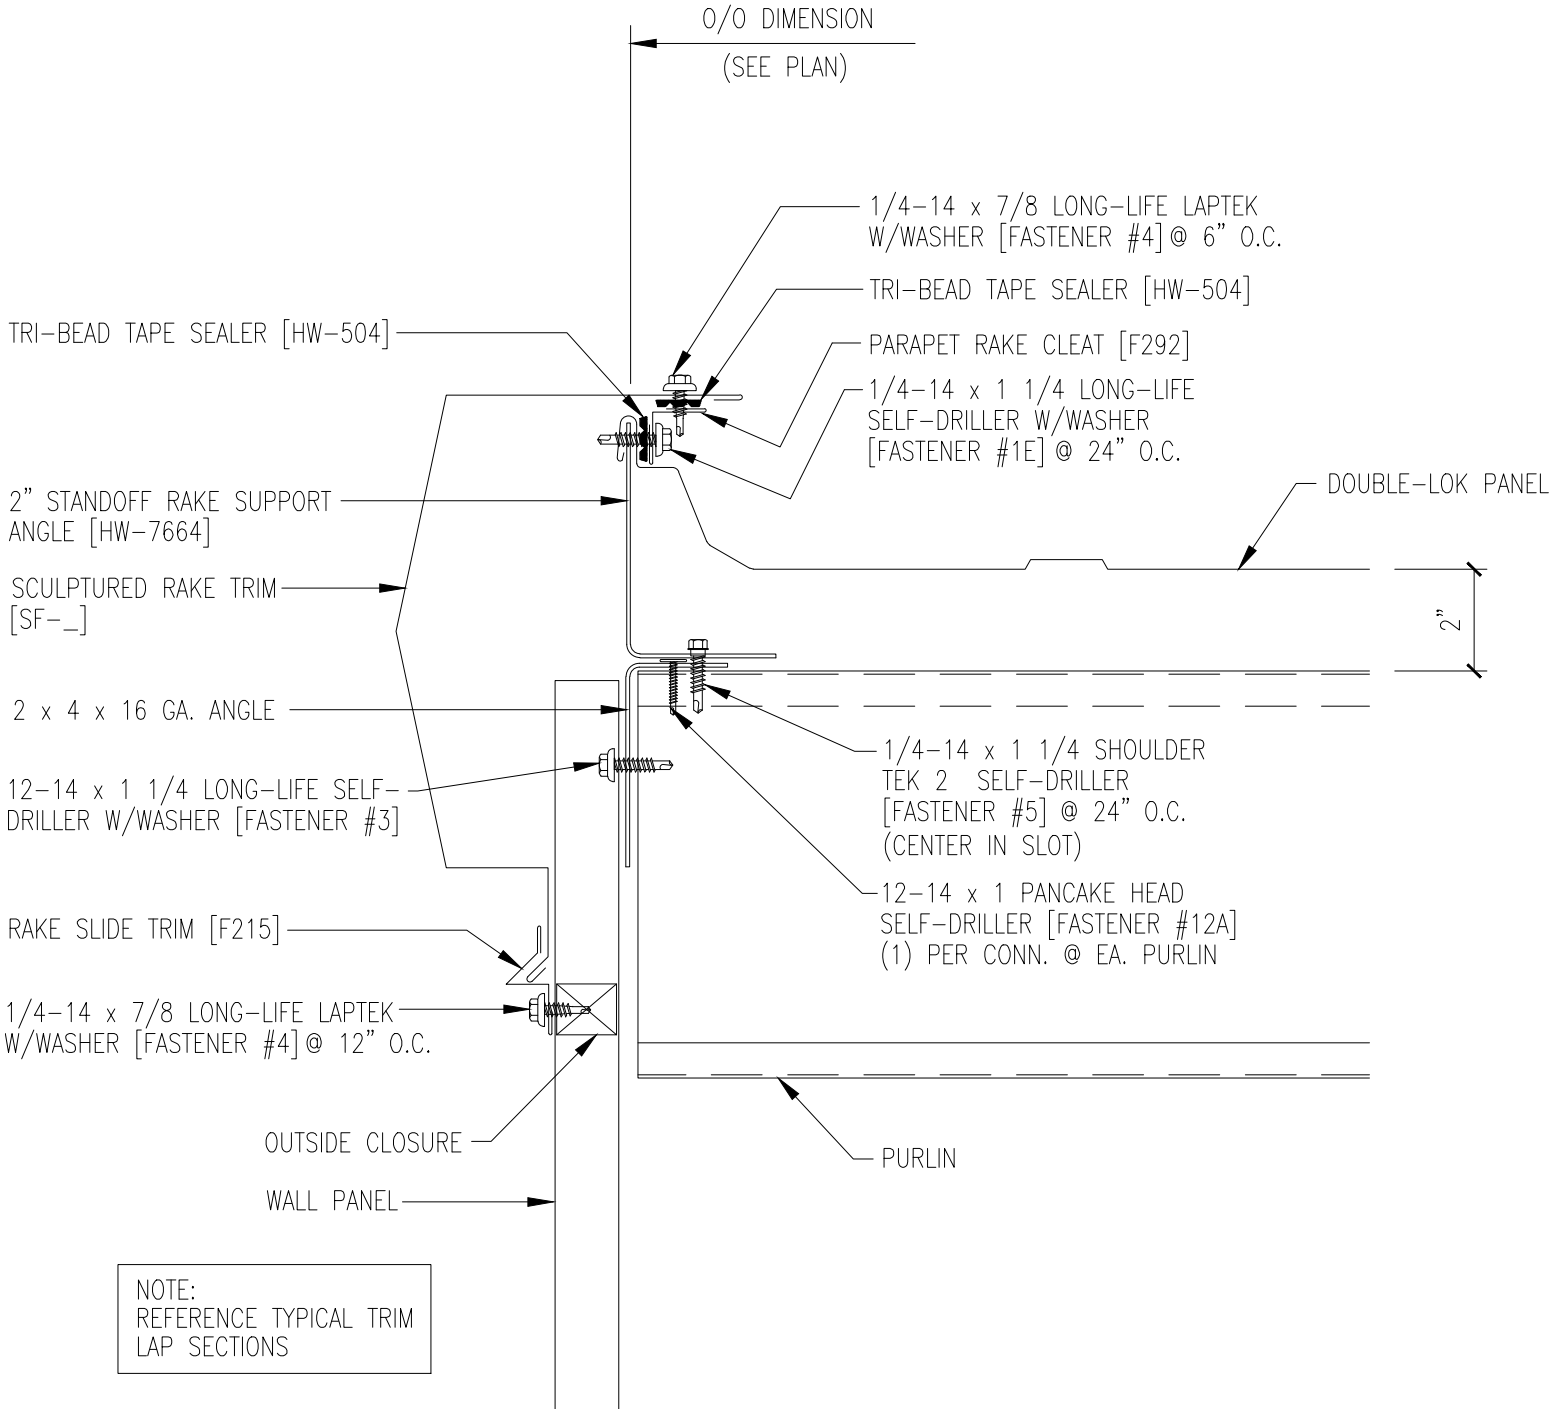
O/O DIMENSION
(SEE PLAN)
1/4-14 x 7/8 LONG-LIFE LAPTEK W/WASHER [FASTENER #4] @ 6" O.C.
TRI-BEAD TAPE SEALER [HW-504]
TRI-BEAD TAPE SEALER [HW-504]
PARAPET RAKE CLEAT [F292]
1/4-14 x 1 1/4 LONG-LIFE SELF-DRILLER W/WASHER [FASTENER #1E] @ 24" O.C.
2" STANDOFF RAKE SUPPORT ANGLE [HW-7664]
DOUBLE-LOK PANEL
SCULPTURED RAKE TRIM [SF-_]
2"
2 x 4 x 16 GA. ANGLE
1/4-14 x 1 1/4 SHOULDER TEK 2 SELF-DRILLER [FASTENER #5] @ 24" O.C. (CENTER IN SLOT)
12-14 x 1 1/4 LONG-LIFE SELF-DRILLER W/WASHER [FASTENER #3]
12-14 x 1 PANCAKE HEAD SELF-DRILLER [FASTENER #12A] (1) PER CONN. @ EA. PURLIN
RAKE SLIDE TRIM [F215]
1/4-14 x 7/8 LONG-LIFE LAPTEK W/WASHER [FASTENER #4] @ 12" O.C.
OUTSIDE CLOSURE
PURLIN
WALL PANEL
NOTE:
REFERENCE TYPICAL TRIM LAP SECTIONS