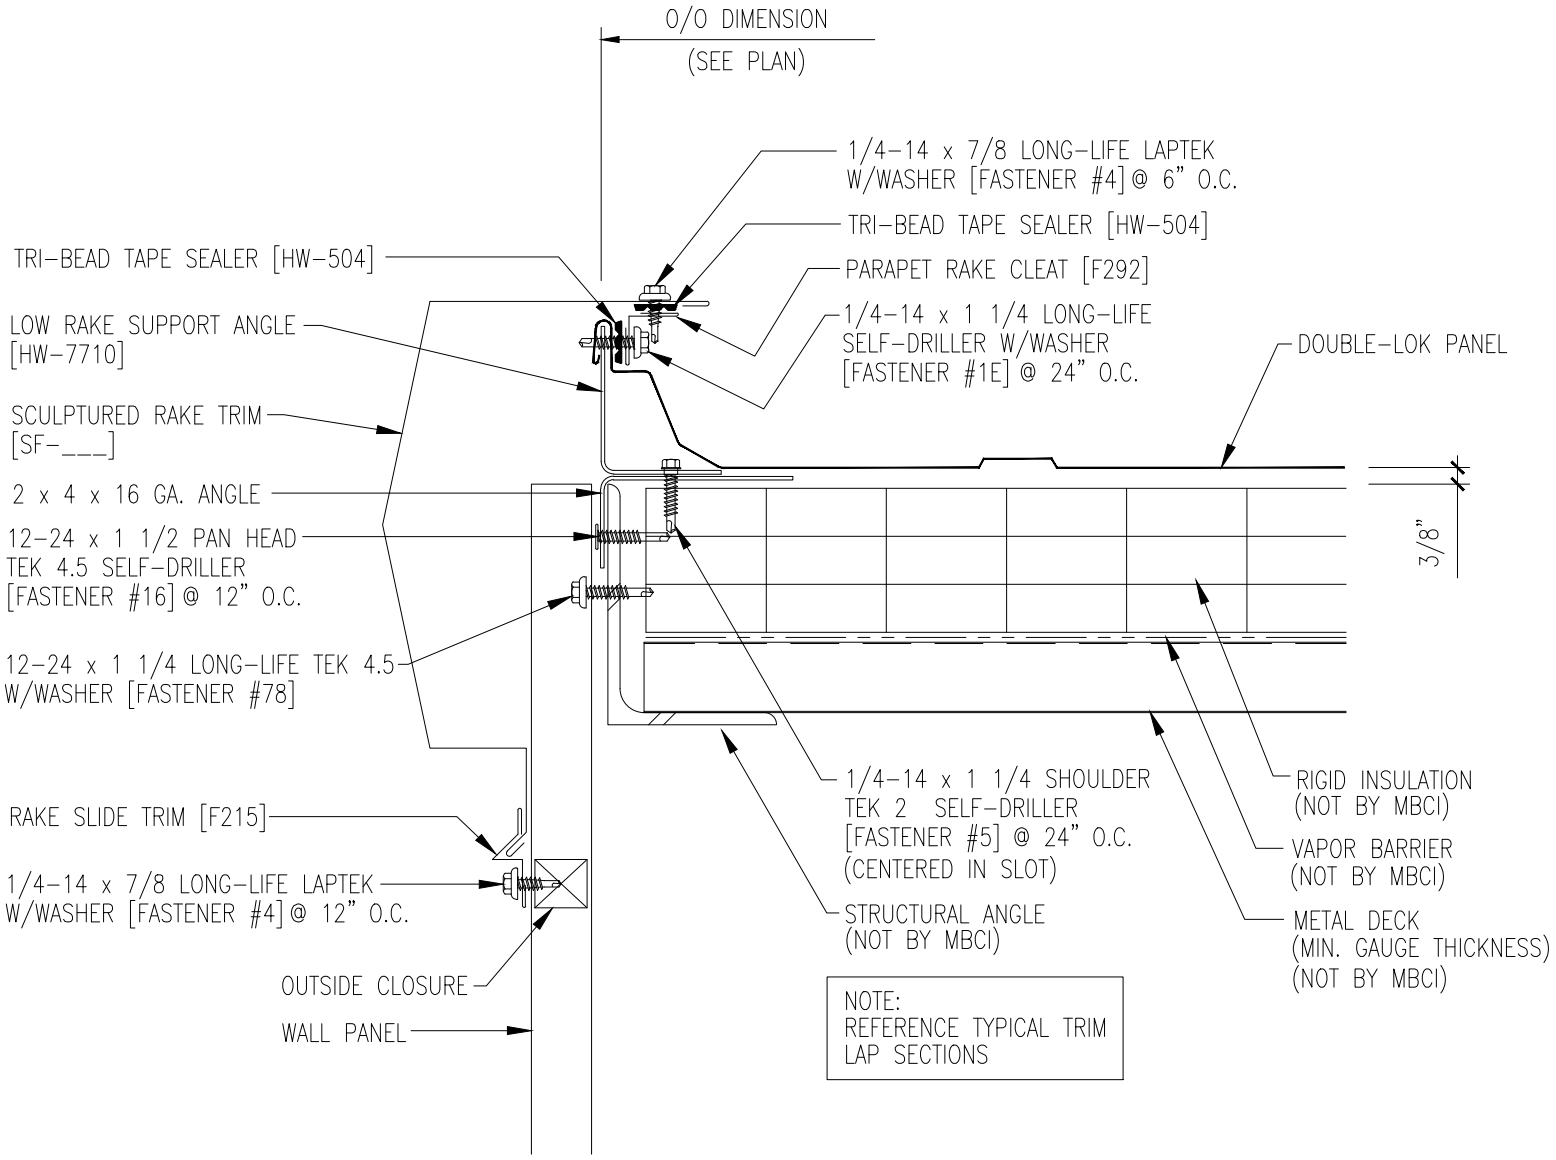
O/O DIMENSION
(SEE PLAN)
1/4-14 x 7/8 LONG-LIFE LAPTEK W/WASHER [FASTENER #4] @ 6" O.C.
TRI-BEAD TAPE SEALER [HW-504]
TRI-BEAD TAPE SEALER [HW-504]
PARAPET RAKE CLEAT [F292]
LOW RAKE SUPPORT ANGLE [HW-7710]
1/4-14 x 1 1/4 LONG-LIFE SELF-DRILLER W/WASHER [FASTENER #1E] @ 24" O.C.
DOUBLE-LOK PANEL
SCULPTURED RAKE TRIM [SF-___]
2 x 4 x 16 GA. ANGLE
12-24 x 1 1/2 PAN HEAD TEK 4.5 SELF-DRILLER [FASTENER #16] @ 12" O.C.
3/8"
12-24 x 1 1/4 LONG-LIFE TEK 4.5 W/WASHER [FASTENER #78]
RAKE SLIDE TRIM [F215]
1/4-14 x 7/8 LONG-LIFE LAPTEK W/WASHER [FASTENER #4] @ 12" O.C.
1/4-14 x 1 1/4 SHOULDER TEK 2 SELF-DRILLER [FASTENER #5] @ 24" O.C. (CENTERED IN SLOT)
RIGID INSULATION (NOT BY MBCI)
VAPOR BARRIER (NOT BY MBCI)
STRUCTURAL ANGLE (NOT BY MBCI)
METAL DECK (MIN. GAUGE THICKNESS) (NOT BY MBCI)
OUTSIDE CLOSURE
WALL PANEL
NOTE:
REFERENCE TYPICAL TRIM LAP SECTIONS