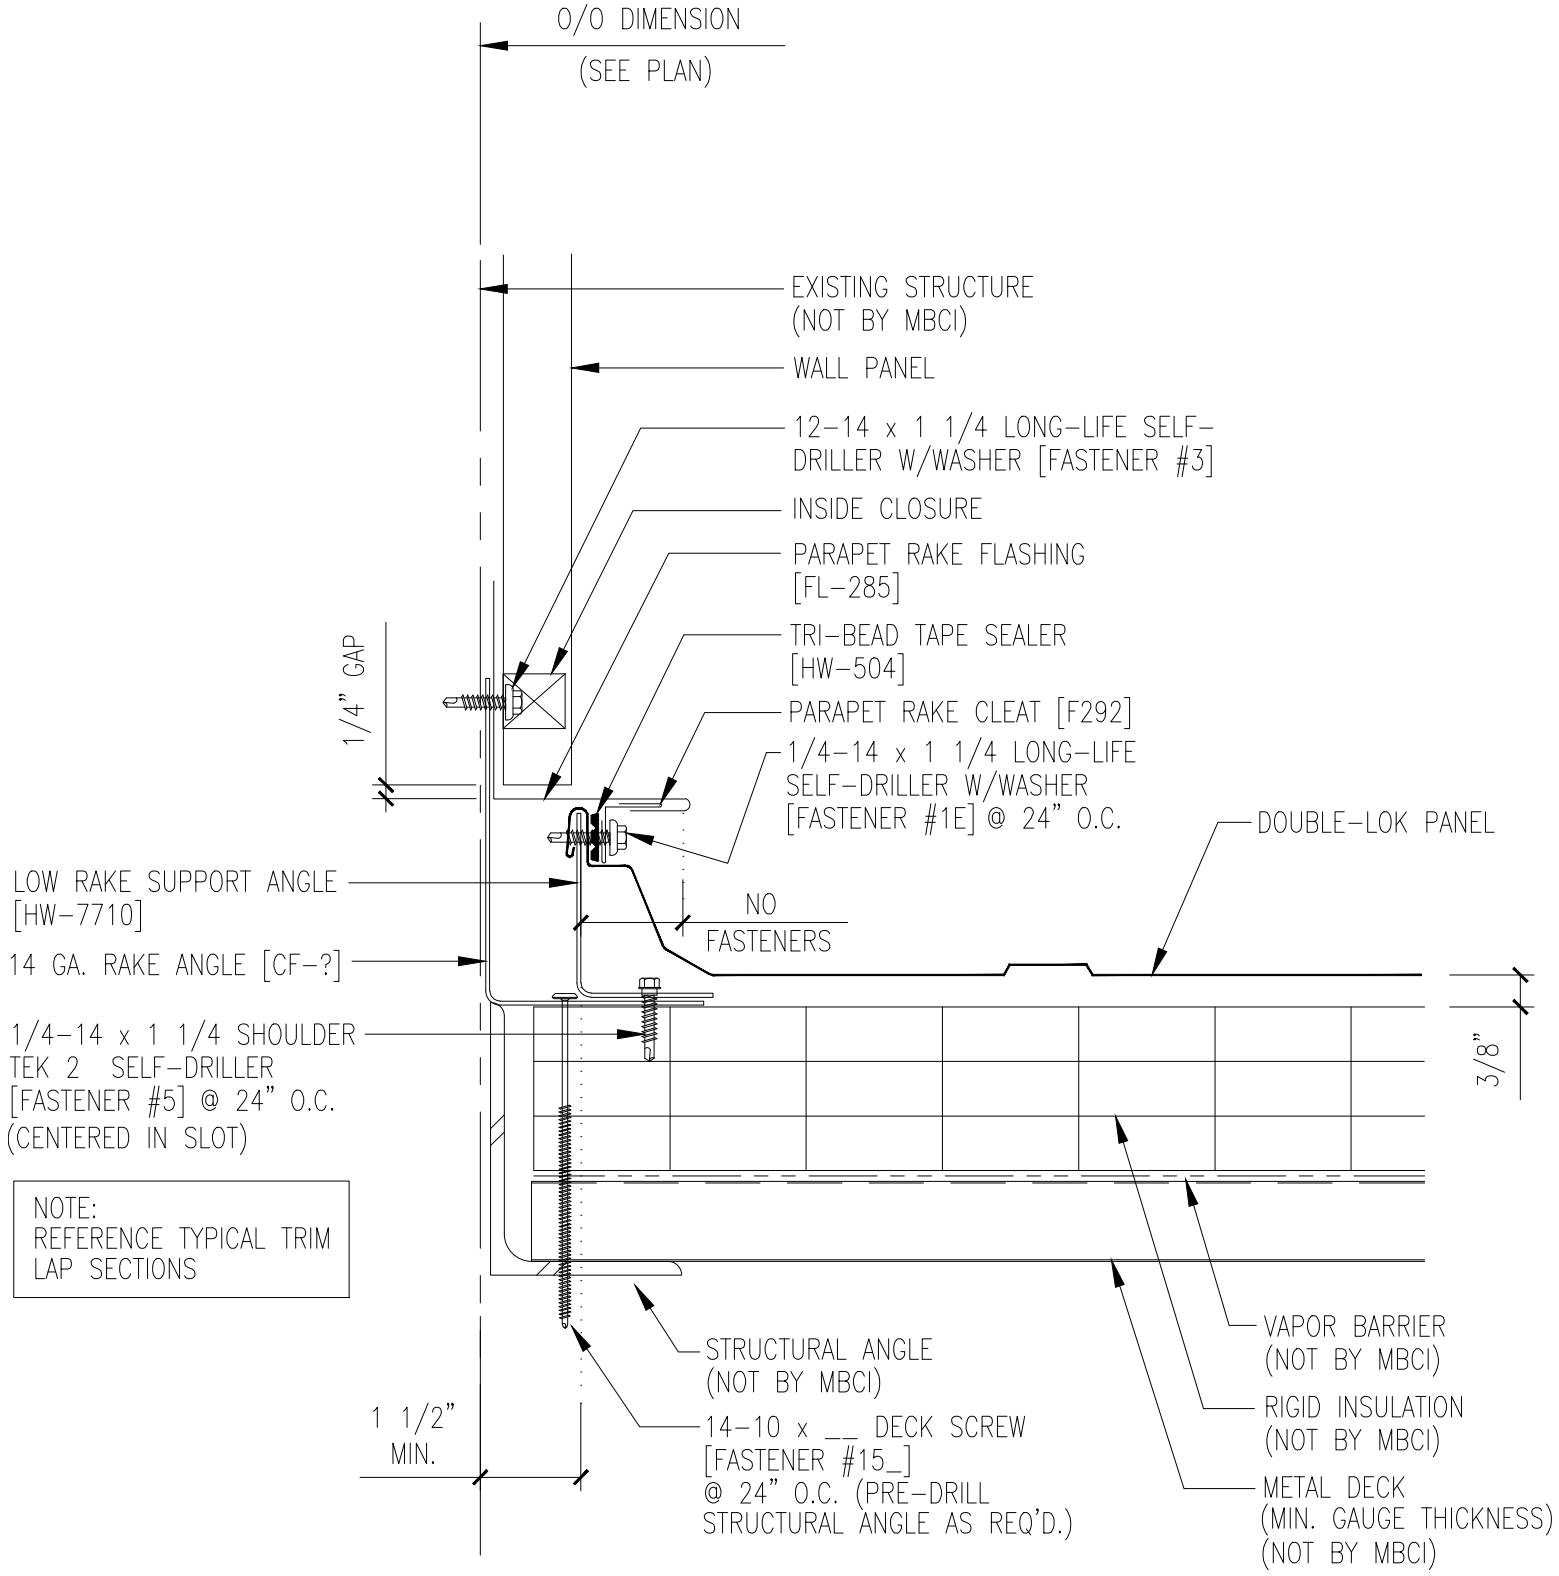
O/O DIMENSION
(SEE PLAN)
EXISTING STRUCTURE
(NOT BY MBCI)
WALL PANEL
12-14 x 1 1/4 LONG-LIFE SELF-DRILLER W/WASHER [FASTENER #3]
INSIDE CLOSURE
PARAPET RAKE FLASHING [FL-285]
TRI-BEAD TAPE SEALER [HW-504]
PARAPET RAKE CLEAT [F292]
1/4-14 x 1 1/4 LONG-LIFE SELF-DRILLER W/WASHER [FASTENER #1E] @ 24" O.C.
1/4" GAP
DOUBLE-LOK PANEL
LOW RAKE SUPPORT ANGLE [HW-7710]
NO FASTENERS
14 GA. RAKE ANGLE [CF-?]
1/4-14 x 1 1/4 SHOULDER TEK 2 SELF-DRILLER [FASTENER #5] @ 24" O.C. (CENTERED IN SLOT)
3/8"
NOTE:
REFERENCE TYPICAL TRIM LAP SECTIONS
VAPOR BARRIER
(NOT BY MBCI)
STRUCTURAL ANGLE
(NOT BY MBCI)
RIGID INSULATION
(NOT BY MBCI)
1 1/2" MIN.
14-10 x __ DECK SCREW [FASTENER #15_] @ 24" O.C. (PRE-DRILL STRUCTURAL ANGLE AS REQ'D.)
METAL DECK
(MIN. GAUGE THICKNESS)
(NOT BY MBCI)