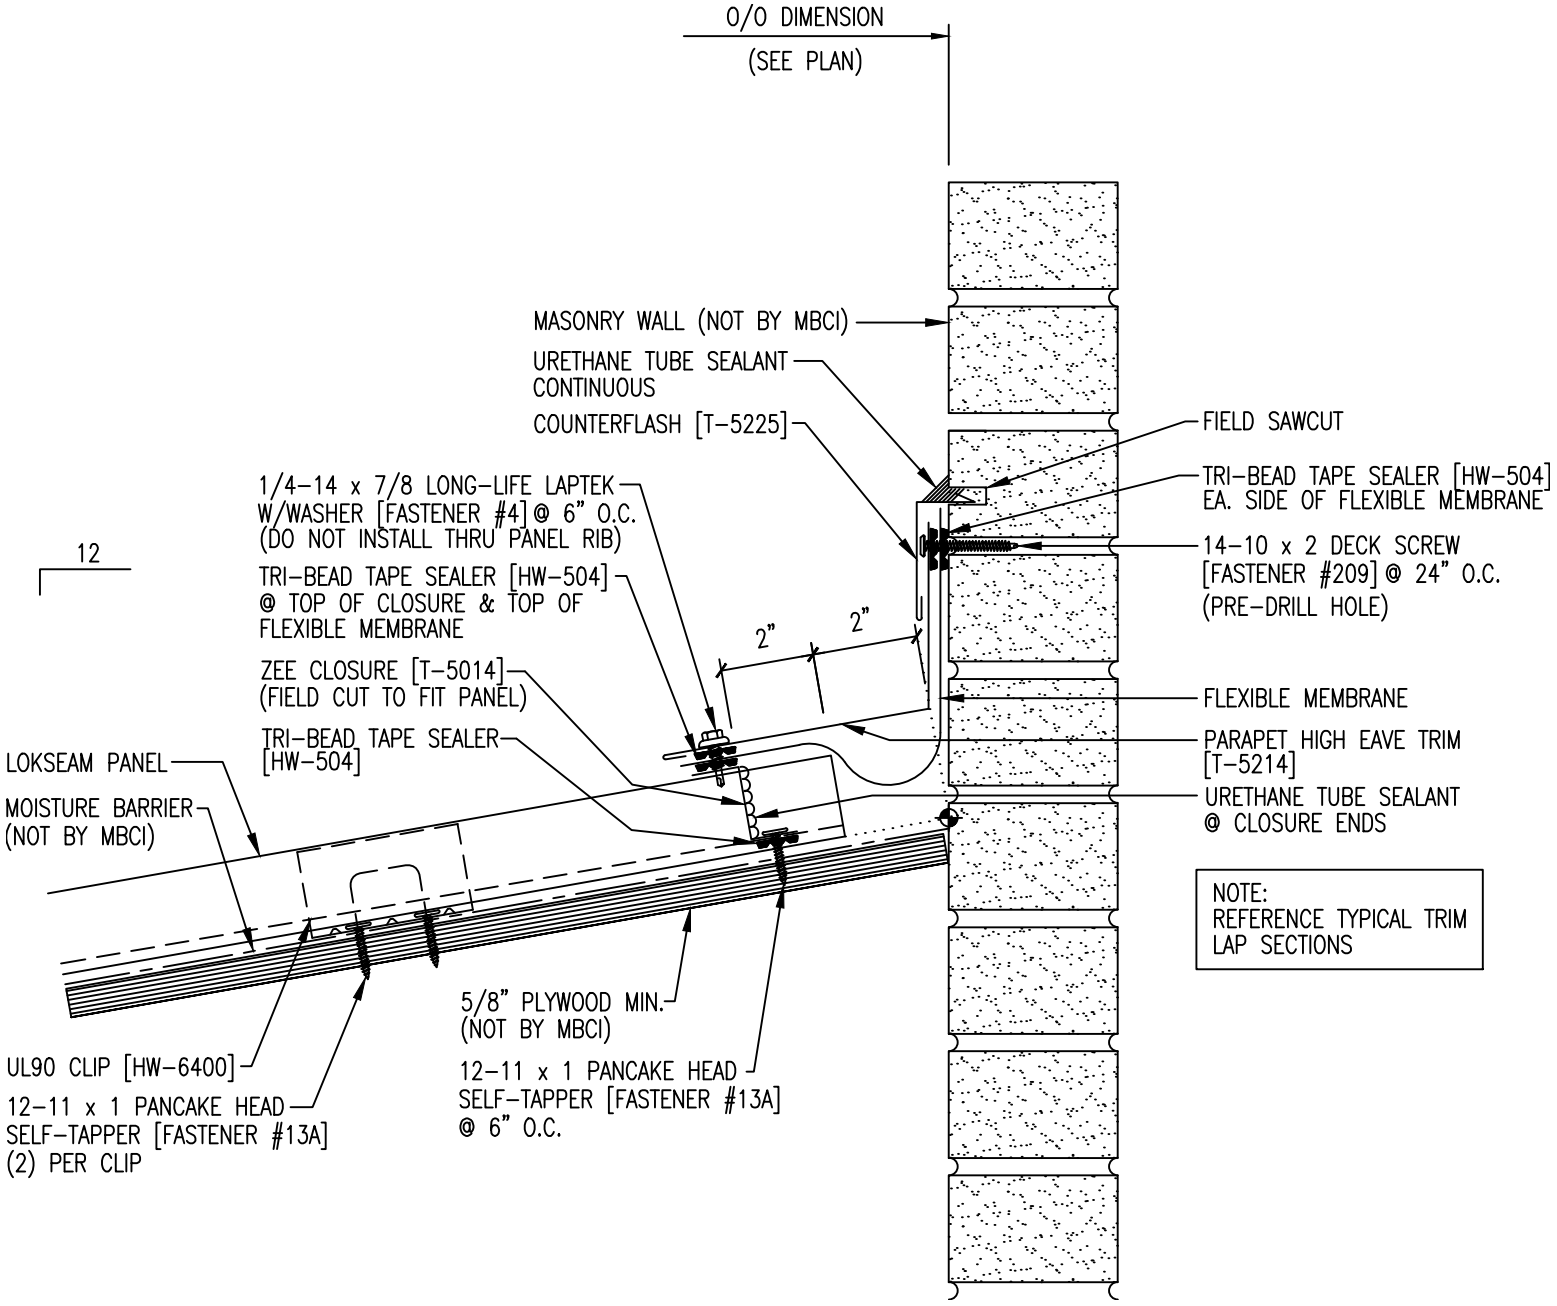
O/O DIMENSION
(SEE PLAN)
MASONRY WALL (NOT BY MBCI)
URETHANE TUBE SEALANT CONTINUOUS
COUNTERFLASH [T-5225]
FIELD SAWCUT
TRI-BEAD TAPE SEALER [HW-504] EA. SIDE OF FLEXIBLE MEMBRANE
1/4-14 x 7/8 LONG-LIFE LAPTEK W/WASHER [FASTENER #4] @ 6" O.C. (DO NOT INSTALL THRU PANEL RIB)
14-10 x 2 DECK SCREW [FASTENER #209] @ 24" O.C. (PRE-DRILL HOLE)
12
TRI-BEAD TAPE SEALER [HW-504] @ TOP OF CLOSURE & TOP OF FLEXIBLE MEMBRANE
2"
2"
ZEE CLOSURE [T-5014] (FIELD CUT TO FIT PANEL)
FLEXIBLE MEMBRANE
TRI-BEAD TAPE SEALER [HW-504]
PARAPET HIGH EAVE TRIM [T-5214]
LOKSEAM PANEL
MOISTURE BARRIER (NOT BY MBCI)
URETHANE TUBE SEALANT @ CLOSURE ENDS
NOTE: REFERENCE TYPICAL TRIM LAP SECTIONS
5/8" PLYWOOD MIN. (NOT BY MBCI)
UL90 CLIP [HW-6400]
12-11 x 1 PANCAKE HEAD SELF-TAPPER [FASTENER #13A] @ 6" O.C.
12-11 x 1 PANCAKE HEAD SELF-TAPPER [FASTENER #13A] (2) PER CLIP