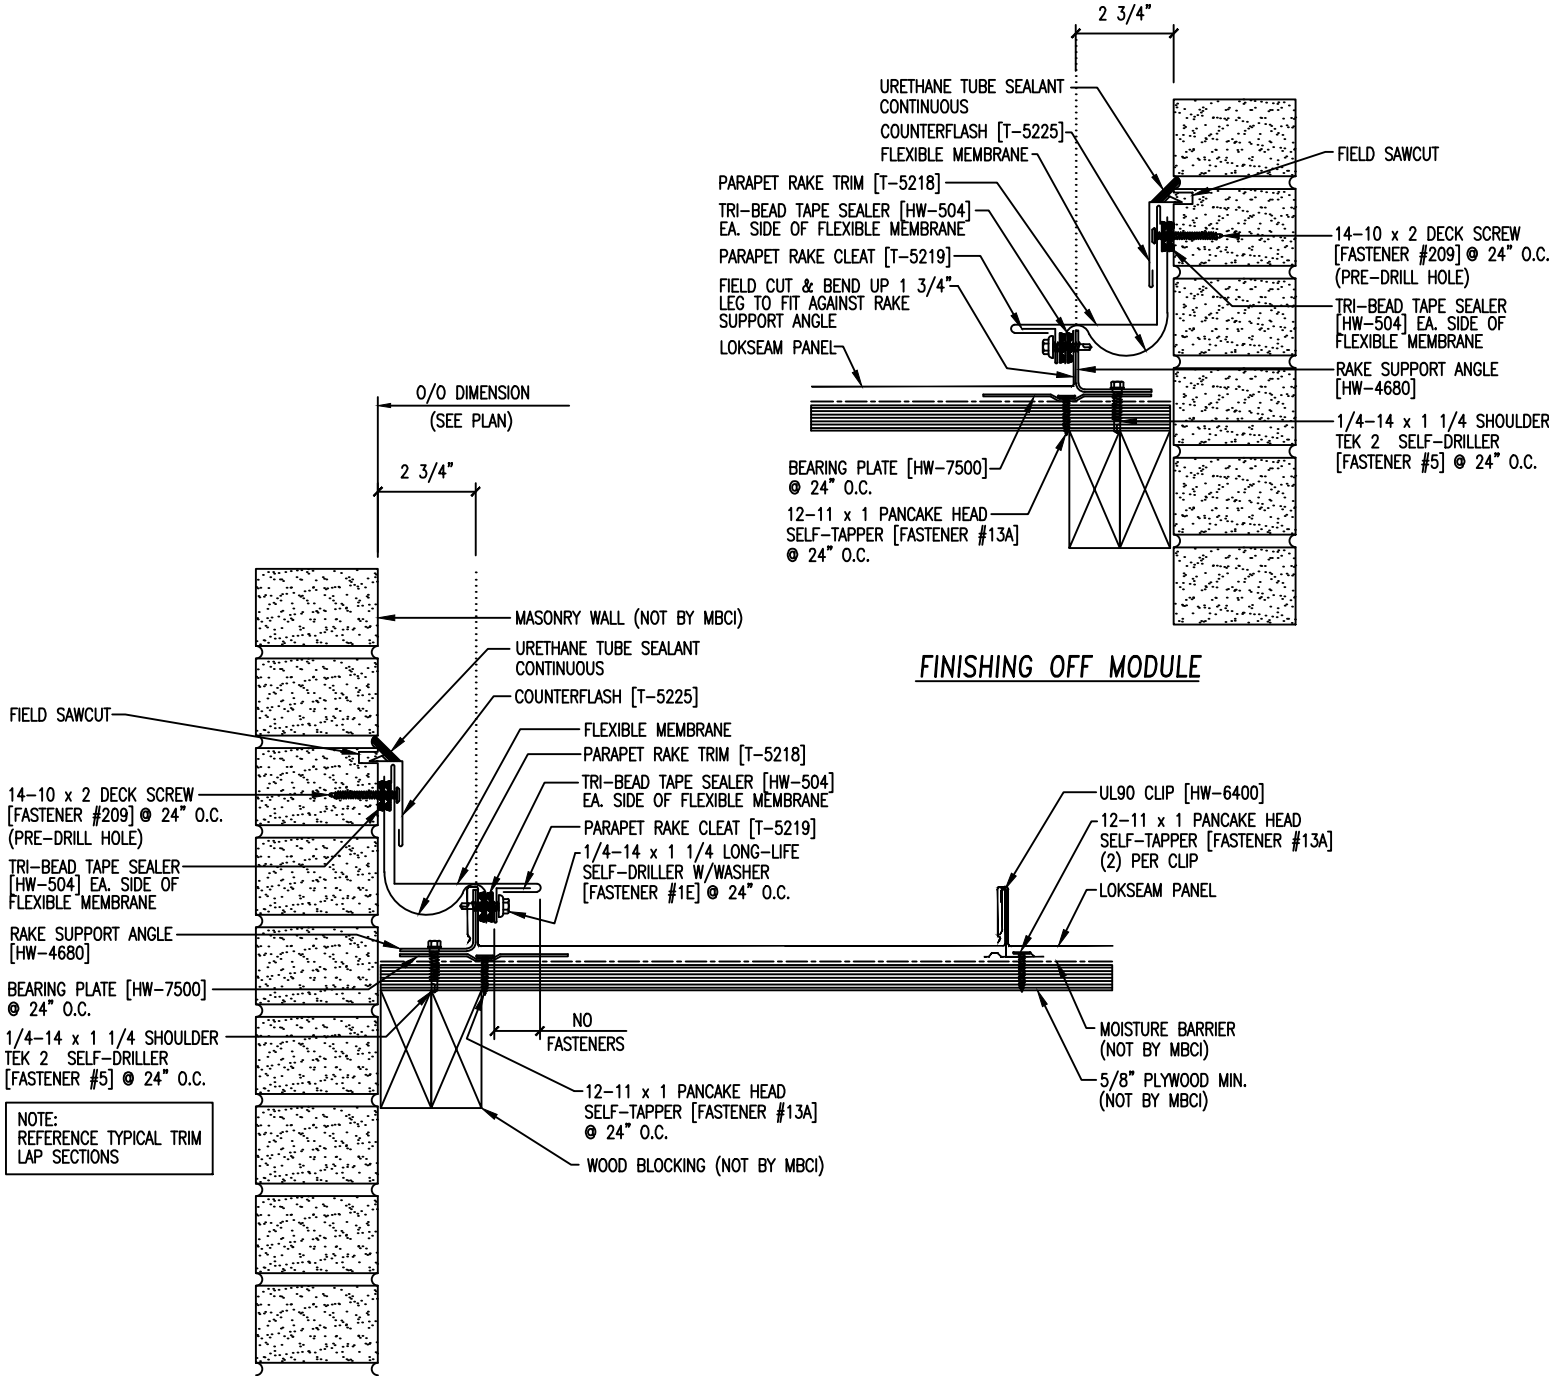
2 3/4"
URETHANE TUBE SEALANT CONTINUOUS
COUNTERFLASH [T-5225]
FLEXIBLE MEMBRANE
PARAPET RAKE TRIM [T-5218]
TRI-BEAD TAPE SEALER [HW-504] EA. SIDE OF FLEXIBLE MEMBRANE
PARAPET RAKE CLEAT [T-5219]
FIELD CUT & BEND UP 1 3/4" LEG TO FIT AGAINST RAKE SUPPORT ANGLE
LOKSEAM PANEL
FIELD SAWCUT
14-10 x 2 DECK SCREW [FASTENER #209] @ 24" O.C. (PRE-DRILL HOLE)
TRI-BEAD TAPE SEALER [HW-504] EA. SIDE OF FLEXIBLE MEMBRANE
RAKE SUPPORT ANGLE [HW-4680]
1/4-14 x 1 1/4 SHOULDER TEK 2 SELF-DRILLER [FASTENER #5] @ 24" O.C.
BEARING PLATE [HW-7500] @ 24" O.C.
12-11 x 1 PANCAKE HEAD SELF-TAPPER [FASTENER #13A] @ 24" O.C.
FINISHING OFF MODULE
O/O DIMENSION (SEE PLAN)
2 3/4"
MASONRY WALL (NOT BY MBCI)
URETHANE TUBE SEALANT CONTINUOUS
COUNTERFLASH [T-5225]
FIELD SAWCUT
FLEXIBLE MEMBRANE
PARAPET RAKE TRIM [T-5218]
TRI-BEAD TAPE SEALER [HW-504] EA. SIDE OF FLEXIBLE MEMBRANE
14-10 x 2 DECK SCREW [FASTENER #209] @ 24" O.C. (PRE-DRILL HOLE)
PARAPET RAKE CLEAT [T-5219]
TRI-BEAD TAPE SEALER [HW-504] EA. SIDE OF FLEXIBLE MEMBRANE
1/4-14 x 1 1/4 LONG-LIFE SELF-DRILLER W/WASHER [FASTENER #1E] @ 24" O.C.
RAKE SUPPORT ANGLE [HW-4680]
BEARING PLATE [HW-7500] @ 24" O.C.
1/4-14 x 1 1/4 SHOULDER TEK 2 SELF-DRILLER [FASTENER #5] @ 24" O.C.
NO FASTENERS
12-11 x 1 PANCAKE HEAD SELF-TAPPER [FASTENER #13A] @ 24" O.C.
WOOD BLOCKING (NOT BY MBCI)
UL90 CLIP [HW-6400]
12-11 x 1 PANCAKE HEAD SELF-TAPPER [FASTENER #13A] (2) PER CLIP
LOKSEAM PANEL
MOISTURE BARRIER (NOT BY MBCI)
5/8" PLYWOOD MIN. (NOT BY MBCI)
NOTE:
REFERENCE TYPICAL TRIM LAP SECTIONS