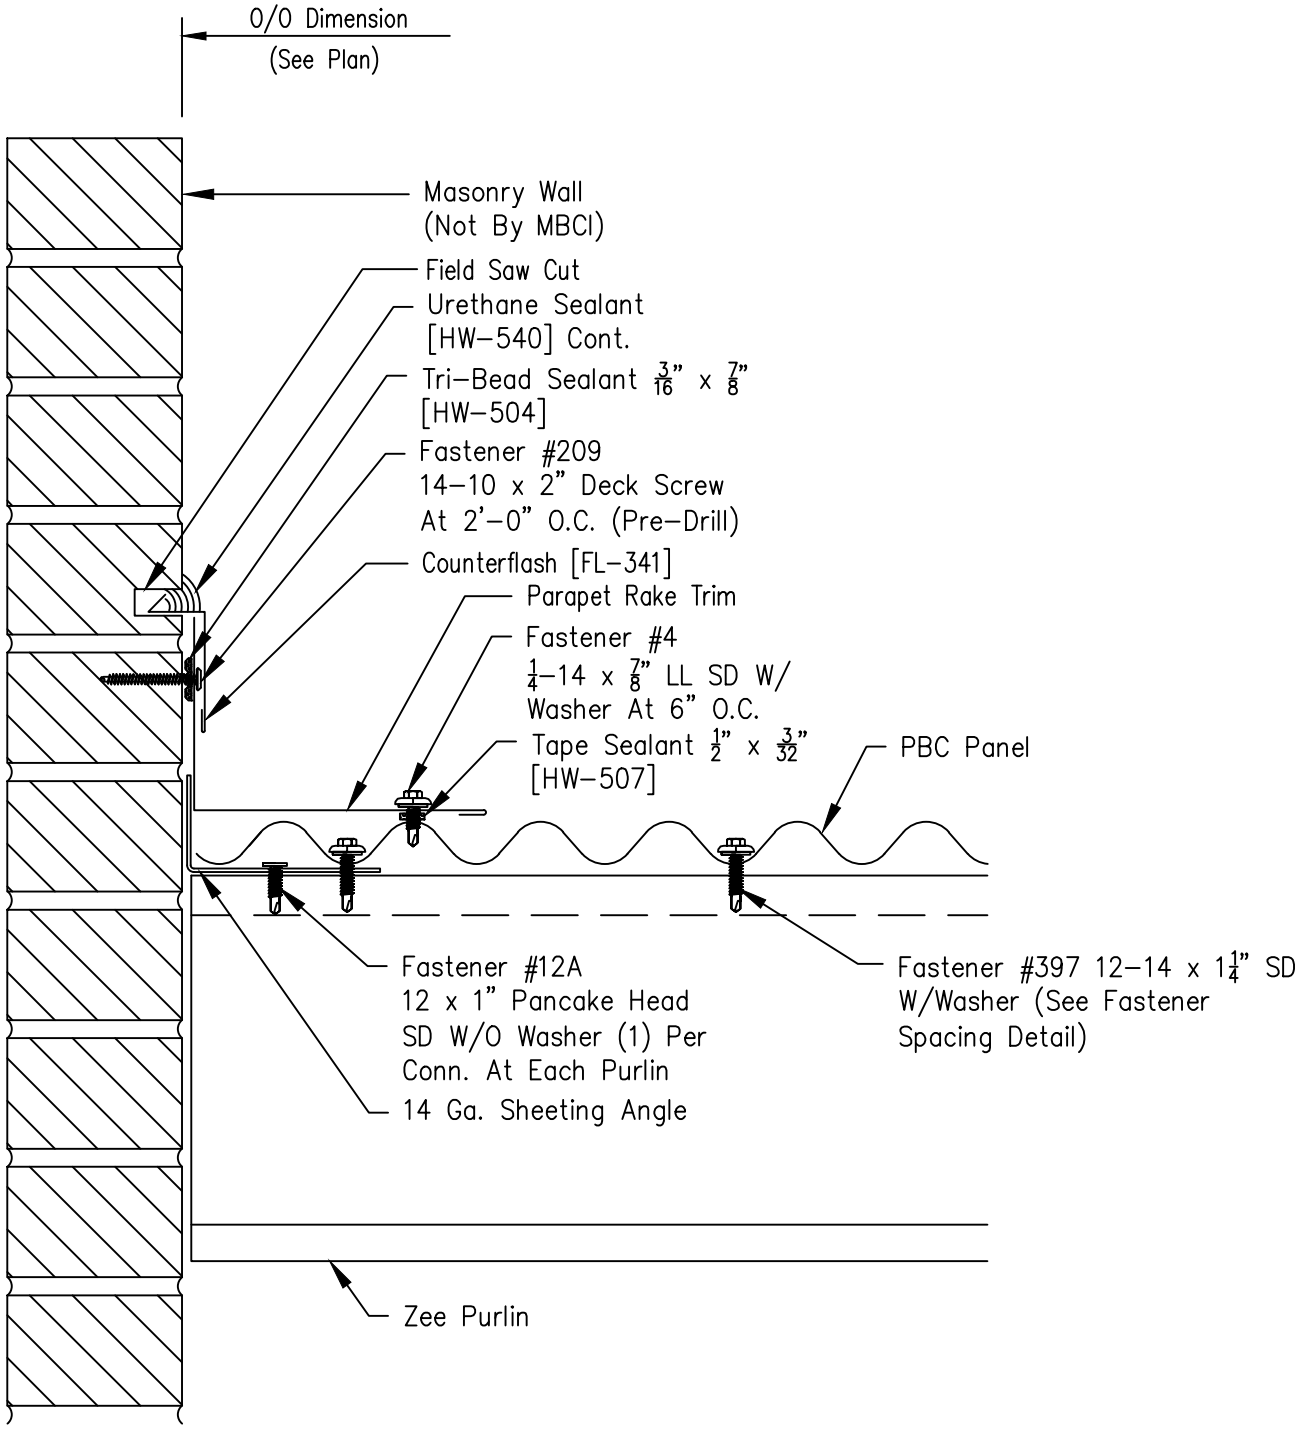
O/O Dimension
(See Plan)
Masonry Wall
(Not By MBCI)
Field Saw Cut
Urethane Sealant
[HW-540] Cont.
Tri-Bead Sealant 3/16" x 7/8"
[HW-504]
Fastener #209
14-10 x 2" Deck Screw
At 2'-0" O.C. (Pre-Drill)
Counterflash [FL-341]
Parapet Rake Trim
Fastener #4
1/4-14 x 7/8" LL SD W/
Washer At 6" O.C.
Tape Sealant 1/2" x 3/32"
[HW-507]
PBC Panel
Fastener #12A
12 x 1" Pancake Head
SD W/O Washer (1) Per
Conn. At Each Purlin
14 Ga. Sheeting Angle
Fastener #397 12-14 x 1 1/4" SD
W/Washer (See Fastener
Spacing Detail)
Zee Purlin