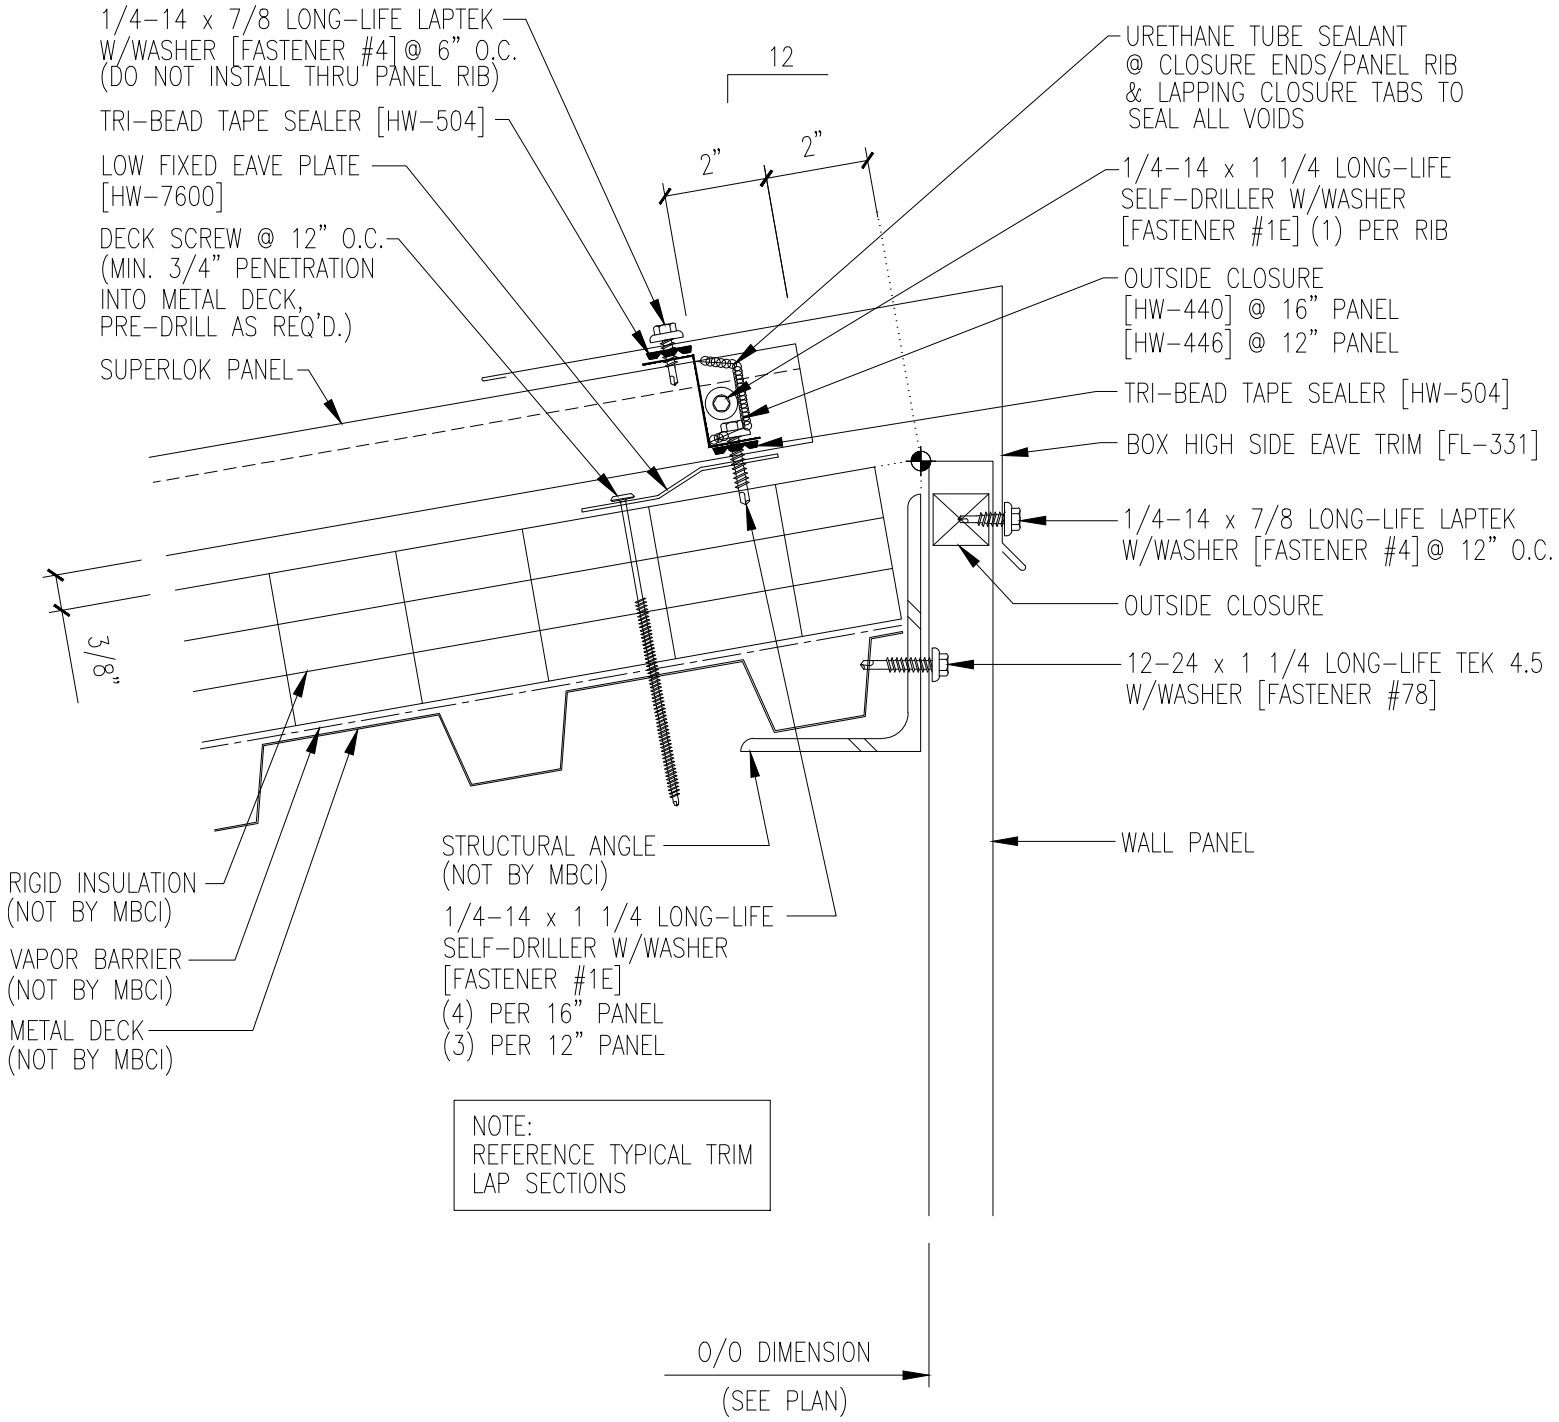
1/4-14 x 7/8 LONG-LIFE LAPTEK W/WASHER [FASTENER #4] @ 6" O.C. (DO NOT INSTALL THRU PANEL RIB)
TRI-BEAD TAPE SEALER [HW-504]
LOW FIXED EAVE PLATE [HW-7600]
DECK SCREW @ 12" O.C. (MIN. 3/4" PENETRATION INTO METAL DECK, PRE-DRILL AS REQ'D.)
SUPERLOK PANEL
12
2"
2"
URETHANE TUBE SEALANT @ CLOSURE ENDS/PANEL RIB & LAPPING CLOSURE TABS TO SEAL ALL VOIDS
1/4-14 x 1 1/4 LONG-LIFE SELF-DRILLER W/WASHER [FASTENER #1E] (1) PER RIB
OUTSIDE CLOSURE [HW-440] @ 16" PANEL [HW-446] @ 12" PANEL
TRI-BEAD TAPE SEALER [HW-504]
BOX HIGH SIDE EAVE TRIM [FL-331]
1/4-14 x 7/8 LONG-LIFE LAPTEK W/WASHER [FASTENER #4] @ 12" O.C.
OUTSIDE CLOSURE
12-24 x 1 1/4 LONG-LIFE TEK 4.5 W/WASHER [FASTENER #78]
3/8"
WALL PANEL
STRUCTURAL ANGLE (NOT BY MBCI)
1/4-14 x 1 1/4 LONG-LIFE SELF-DRILLER W/WASHER [FASTENER #1E] (4) PER 16" PANEL (3) PER 12" PANEL
RIGID INSULATION (NOT BY MBCI)
VAPOR BARRIER (NOT BY MBCI)
METAL DECK (NOT BY MBCI)
NOTE: REFERENCE TYPICAL TRIM LAP SECTIONS
O/O DIMENSION
(SEE PLAN)