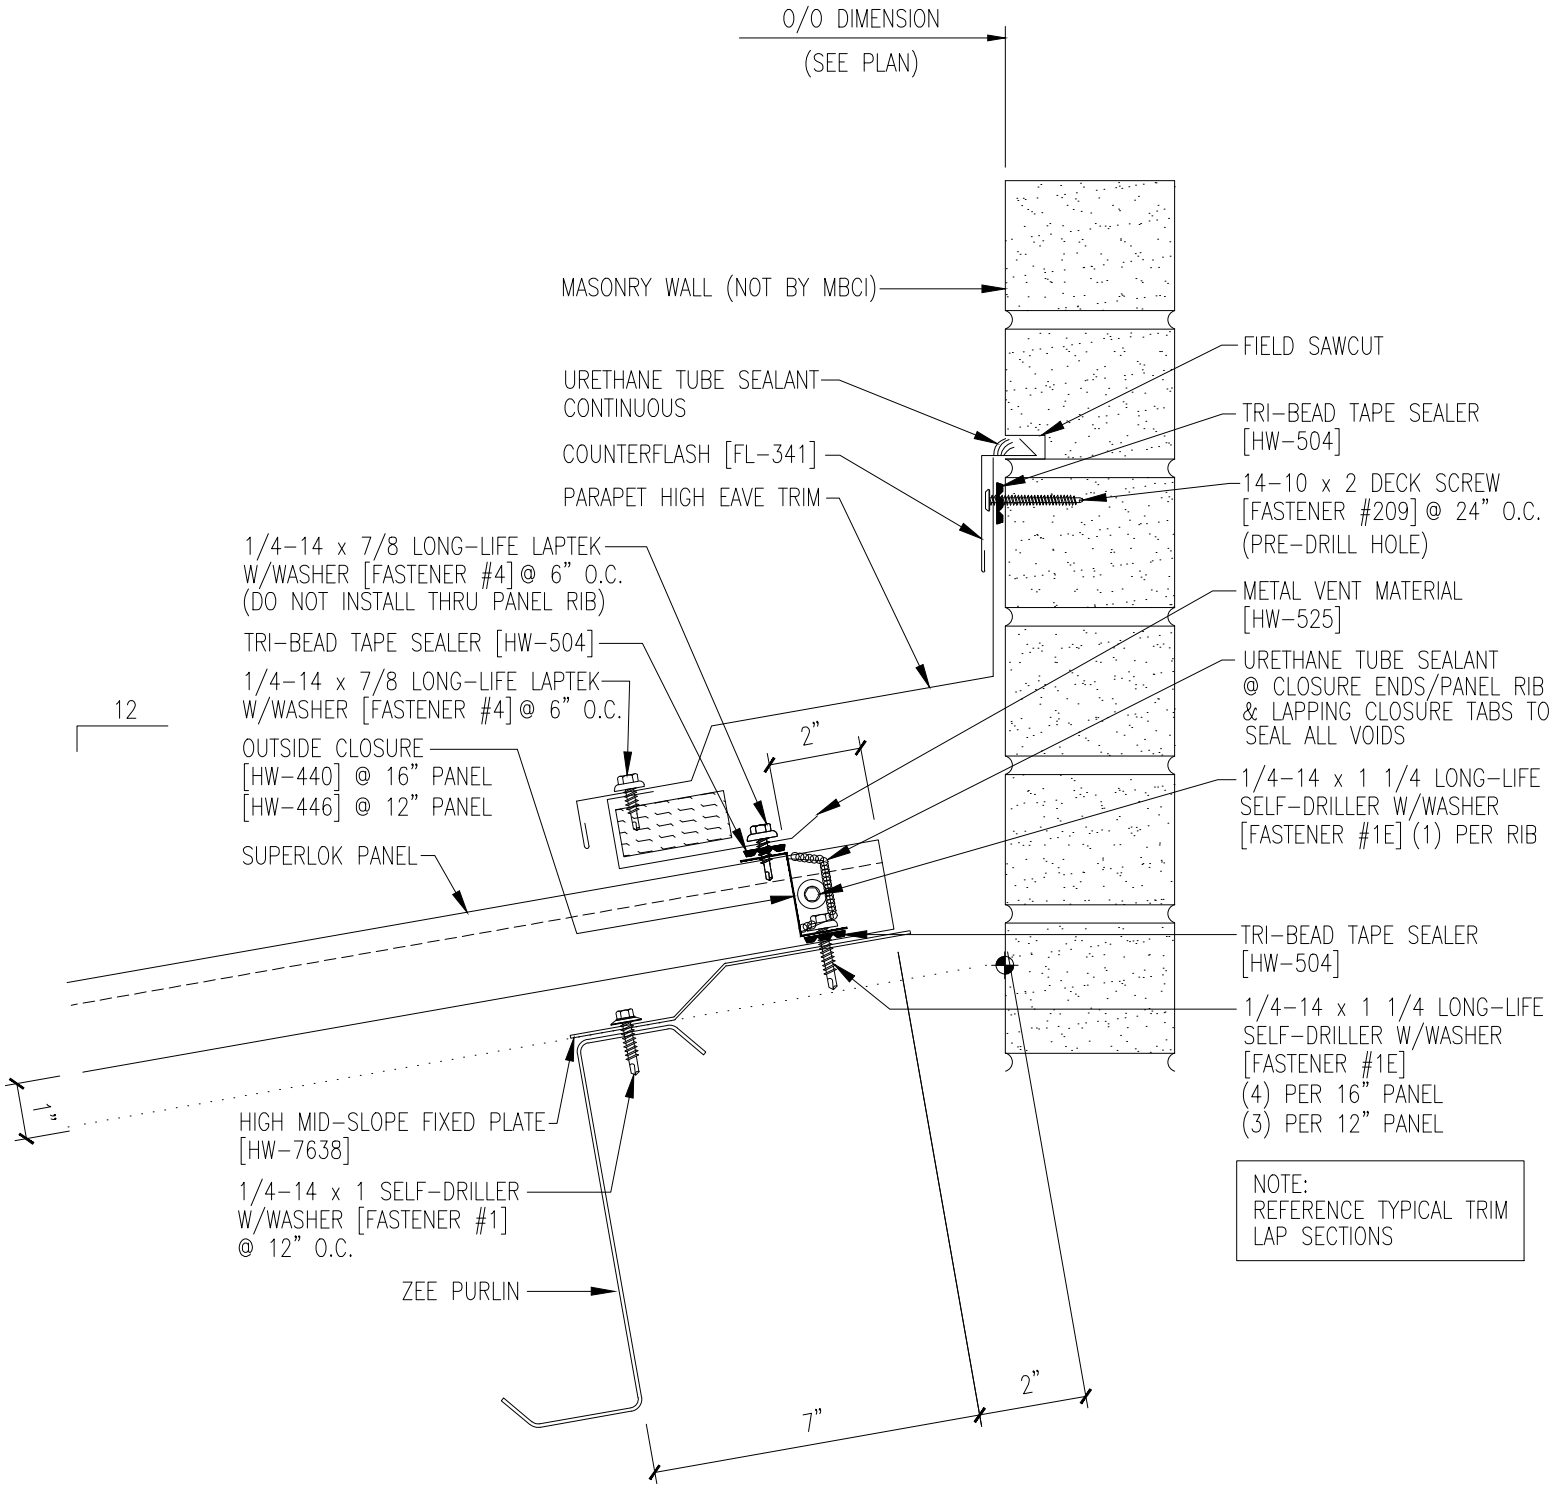
O/O DIMENSION
(SEE PLAN)
MASONRY WALL (NOT BY MBCI)
FIELD SAWCUT
URETHANE TUBE SEALANT CONTINUOUS
TRI-BEAD TAPE SEALER [HW-504]
COUNTERFLASH [FL-341]
14-10 x 2 DECK SCREW [FASTENER #209] @ 24" O.C. (PRE-DRILL HOLE)
PARAPET HIGH EAVE TRIM
1/4-14 x 7/8 LONG-LIFE LAPTEK W/WASHER [FASTENER #4] @ 6" O.C. (DO NOT INSTALL THRU PANEL RIB)
METAL VENT MATERIAL [HW-525]
TRI-BEAD TAPE SEALER [HW-504]
URETHANE TUBE SEALANT @ CLOSURE ENDS/PANEL RIB & LAPPING CLOSURE TABS TO SEAL ALL VOIDS
1/4-14 x 7/8 LONG-LIFE LAPTEK W/WASHER [FASTENER #4] @ 6" O.C.
12
2"
OUTSIDE CLOSURE [HW-440] @ 16" PANEL [HW-446] @ 12" PANEL
1/4-14 x 1 1/4 LONG-LIFE SELF-DRILLER W/WASHER [FASTENER #1E] (1) PER RIB
SUPERLOK PANEL
TRI-BEAD TAPE SEALER [HW-504]
1/4-14 x 1 1/4 LONG-LIFE SELF-DRILLER W/WASHER [FASTENER #1E] (4) PER 16" PANEL (3) PER 12" PANEL
1"
HIGH MID-SLOPE FIXED PLATE [HW-7638]
1/4-14 x 1 SELF-DRILLER W/WASHER [FASTENER #1] @ 12" O.C.
ZEE PURLIN
2"
7"
NOTE:
REFERENCE TYPICAL TRIM LAP SECTIONS