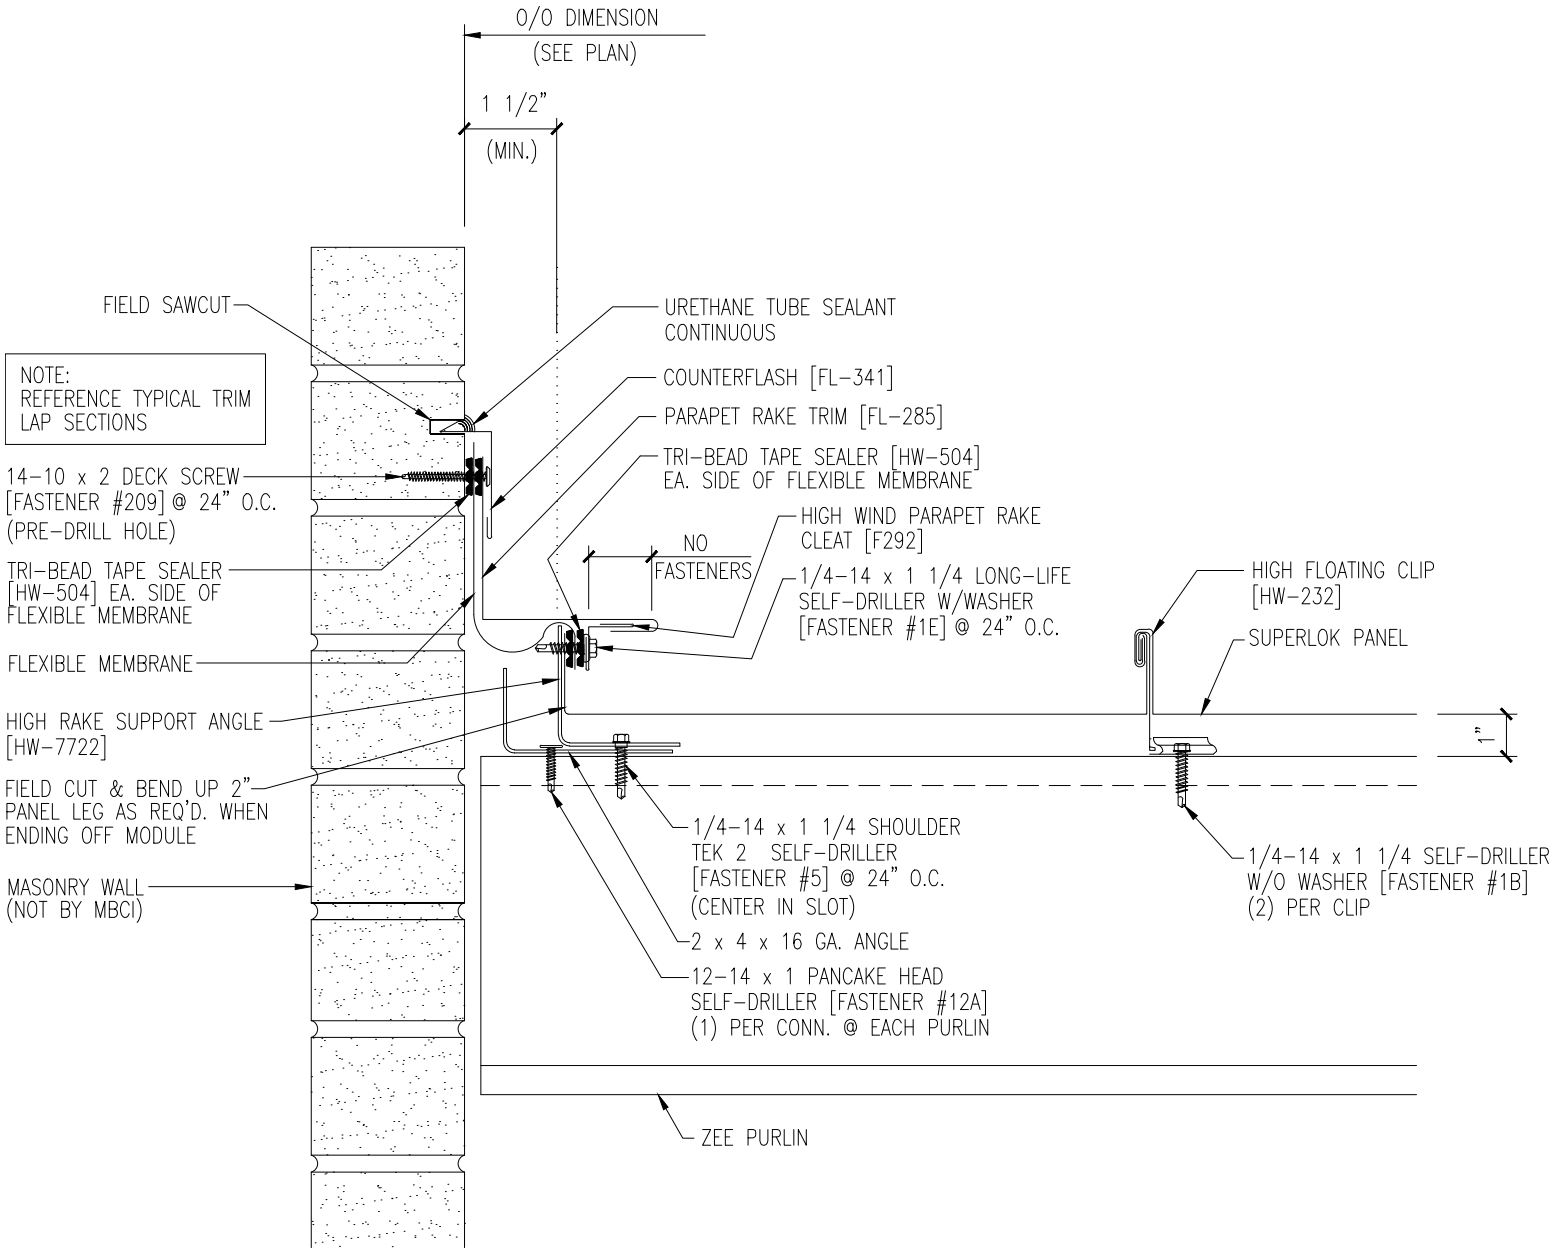
O/O DIMENSION
(SEE PLAN)
1 1/2"
(MIN.)
FIELD SAWCUT
NOTE:
REFERENCE TYPICAL TRIM
LAP SECTIONS
14-10 x 2 DECK SCREW
[FASTENER #209] @ 24" O.C.
(PRE-DRILL HOLE)
TRI-BEAD TAPE SEALER
[HW-504] EA. SIDE OF
FLEXIBLE MEMBRANE
FLEXIBLE MEMBRANE
HIGH RAKE SUPPORT ANGLE
[HW-7722]
FIELD CUT & BEND UP 2"
PANEL LEG AS REQ'D. WHEN
ENDING OFF MODULE
MASONRY WALL
(NOT BY MBCI)
URETHANE TUBE SEALANT
CONTINUOUS
COUNTERFLASH [FL-341]
PARAPET RAKE TRIM [FL-285]
TRI-BEAD TAPE SEALER [HW-504]
EA. SIDE OF FLEXIBLE MEMBRANE
NO
FASTENERS
HIGH WIND PARAPET RAKE
CLEAT [F292]
1/4-14 x 1 1/4 LONG-LIFE
SELF-DRILLER W/WASHER
[FASTENER #1E] @ 24" O.C.
HIGH FLOATING CLIP
[HW-232]
SUPERLOK PANEL
1"
1/4-14 x 1 1/4 SHOULDER
TEK 2 SELF-DRILLER
[FASTENER #5] @ 24" O.C.
(CENTER IN SLOT)
2 x 4 x 16 GA. ANGLE
12-14 x 1 PANCAKE HEAD
SELF-DRILLER [FASTENER #12A]
(1) PER CONN. @ EACH PURLIN
1/4-14 x 1 1/4 SELF-DRILLER
W/O WASHER [FASTENER #1B]
(2) PER CLIP
ZEE PURLIN