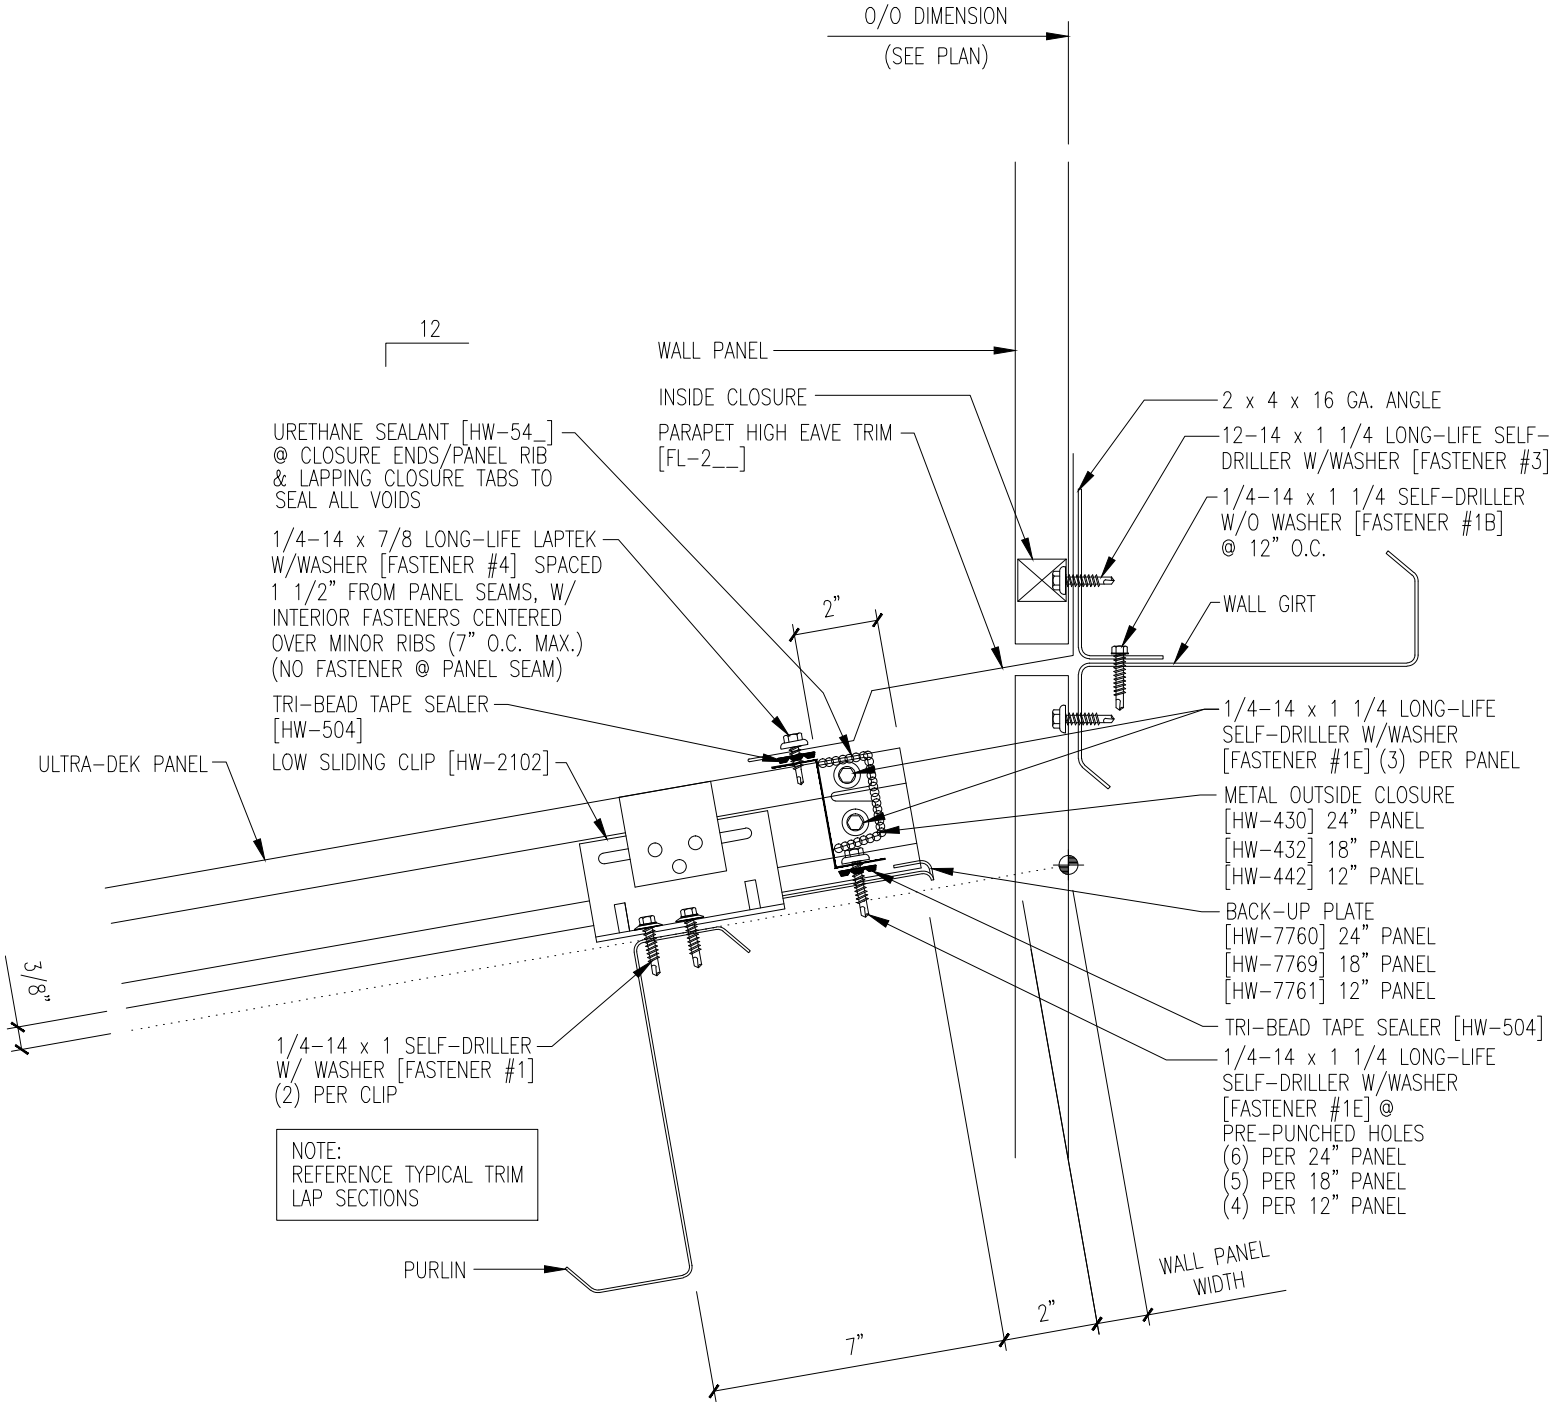
O/O DIMENSION
(SEE PLAN)
12
WALL PANEL
INSIDE CLOSURE
PARAPET HIGH EAVE TRIM [FL-2__]
URETHANE SEALANT [HW-54_] @ CLOSURE ENDS/PANEL RIB & LAPPING CLOSURE TABS TO SEAL ALL VOIDS
1/4-14 x 7/8 LONG-LIFE LAPTEK W/WASHER [FASTENER #4] SPACED 1 1/2" FROM PANEL SEAMS, W/ INTERIOR FASTENERS CENTERED OVER MINOR RIBS (7" O.C. MAX.) (NO FASTENER @ PANEL SEAM)
TRI-BEAD TAPE SEALER [HW-504]
ULTRA-DEK PANEL
LOW SLIDING CLIP [HW-2102]
2"
3/8"
1/4-14 x 1 SELF-DRILLER W/ WASHER [FASTENER #1] (2) PER CLIP
NOTE:
REFERENCE TYPICAL TRIM LAP SECTIONS
PURLIN
7"
2"
WALL PANEL WIDTH
2 x 4 x 16 GA. ANGLE
12-14 x 1 1/4 LONG-LIFE SELF-DRILLER W/WASHER [FASTENER #3]
1/4-14 x 1 1/4 SELF-DRILLER W/O WASHER [FASTENER #1B] @ 12" O.C.
WALL GIRT
1/4-14 x 1 1/4 LONG-LIFE SELF-DRILLER W/WASHER [FASTENER #1E] (3) PER PANEL
METAL OUTSIDE CLOSURE
[HW-430] 24" PANEL
[HW-432] 18" PANEL
[HW-442] 12" PANEL
BACK-UP PLATE
[HW-7760] 24" PANEL
[HW-7769] 18" PANEL
[HW-7761] 12" PANEL
TRI-BEAD TAPE SEALER [HW-504]
1/4-14 x 1 1/4 LONG-LIFE SELF-DRILLER W/WASHER [FASTENER #1E] @ PRE-PUNCHED HOLES
(6) PER 24" PANEL
(5) PER 18" PANEL
(4) PER 12" PANEL