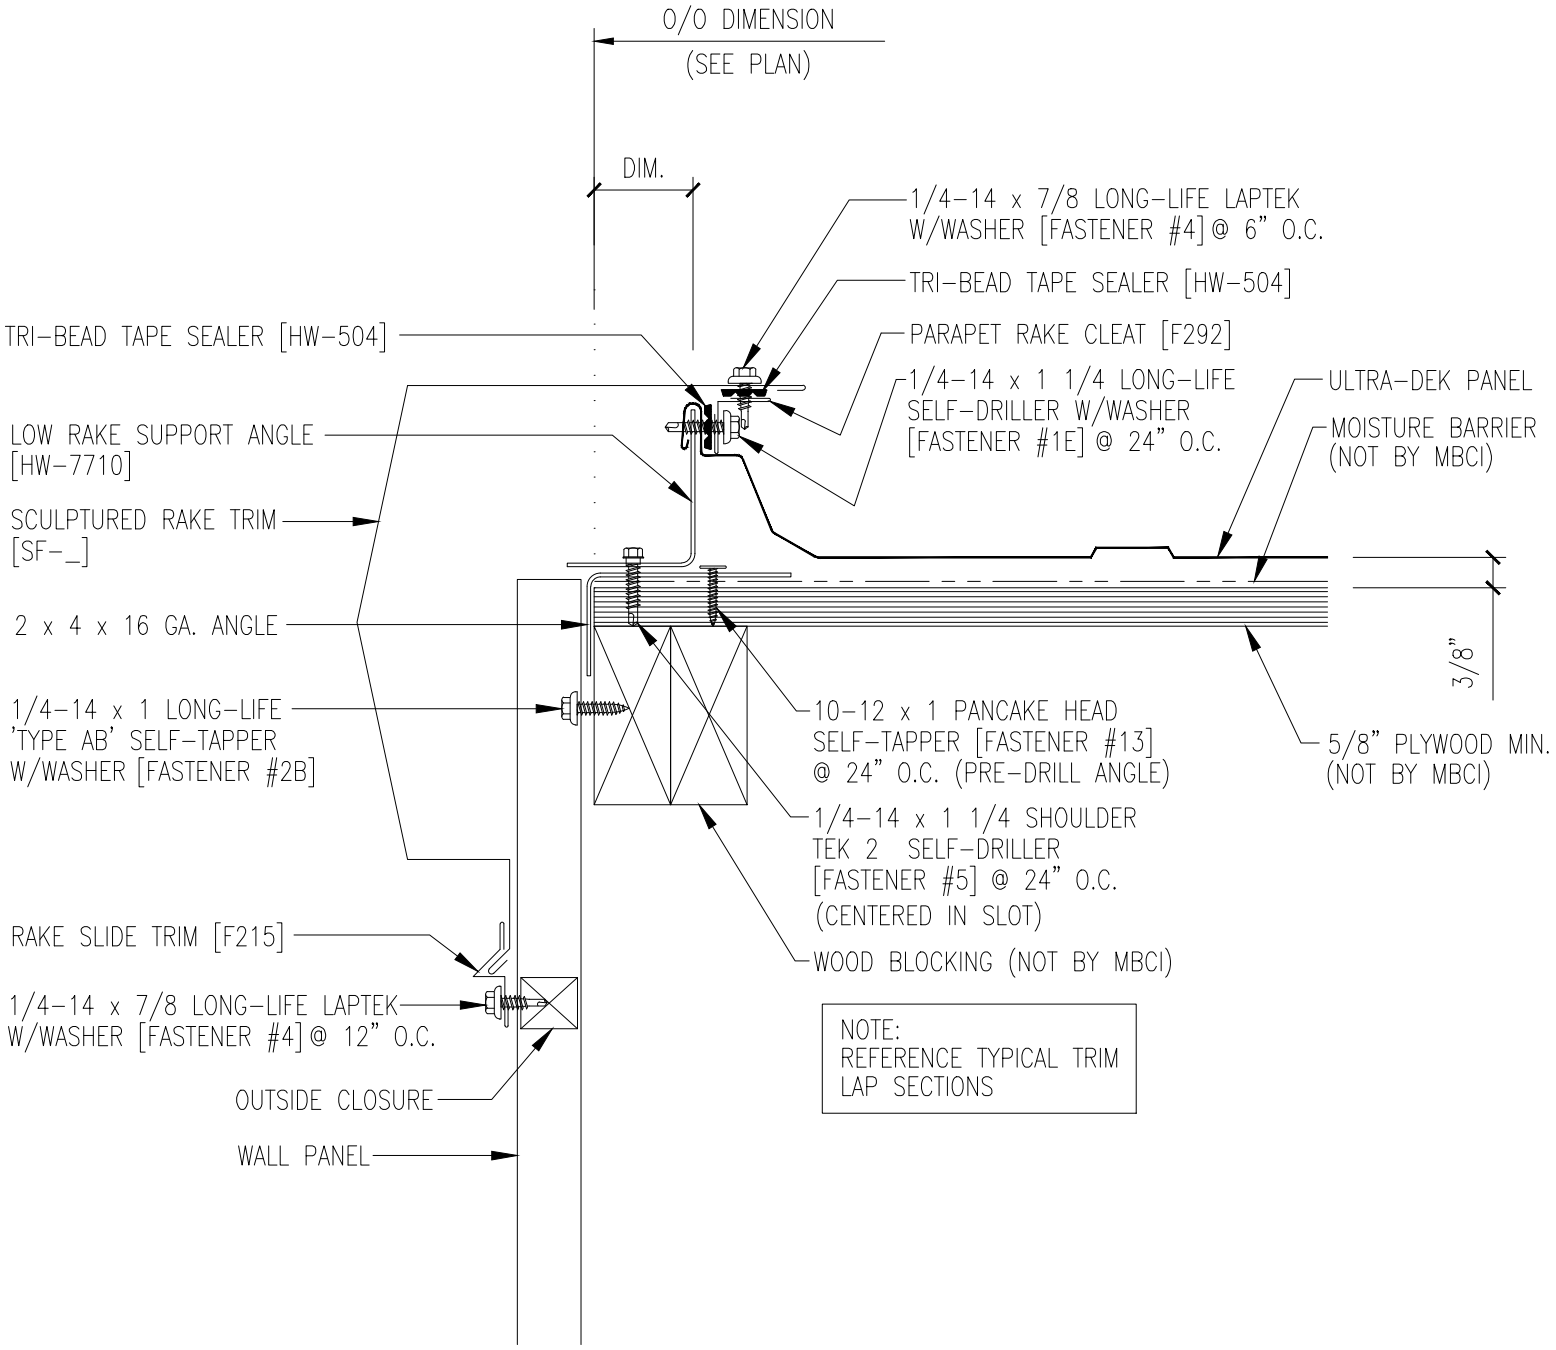
O/O DIMENSION
(SEE PLAN)
DIM.
1/4-14 x 7/8 LONG-LIFE LAPTEK W/WASHER [FASTENER #4] @ 6" O.C.
TRI-BEAD TAPE SEALER [HW-504]
PARAPET RAKE CLEAT [F292]
1/4-14 x 1 1/4 LONG-LIFE SELF-DRILLER W/WASHER [FASTENER #1E] @ 24" O.C.
ULTRA-DEK PANEL
MOISTURE BARRIER (NOT BY MBCI)
TRI-BEAD TAPE SEALER [HW-504]
LOW RAKE SUPPORT ANGLE [HW-7710]
SCULPTURED RAKE TRIM [SF-_]
2 x 4 x 16 GA. ANGLE
3/8"
1/4-14 x 1 LONG-LIFE 'TYPE AB' SELF-TAPPER W/WASHER [FASTENER #2B]
10-12 x 1 PANCAKE HEAD SELF-TAPPER [FASTENER #13] @ 24" O.C. (PRE-DRILL ANGLE)
5/8" PLYWOOD MIN. (NOT BY MBCI)
1/4-14 x 1 1/4 SHOULDER TEK 2 SELF-DRILLER [FASTENER #5] @ 24" O.C. (CENTERED IN SLOT)
RAKE SLIDE TRIM [F215]
WOOD BLOCKING (NOT BY MBCI)
1/4-14 x 7/8 LONG-LIFE LAPTEK W/WASHER [FASTENER #4] @ 12" O.C.
NOTE:
REFERENCE TYPICAL TRIM LAP SECTIONS
OUTSIDE CLOSURE
WALL PANEL