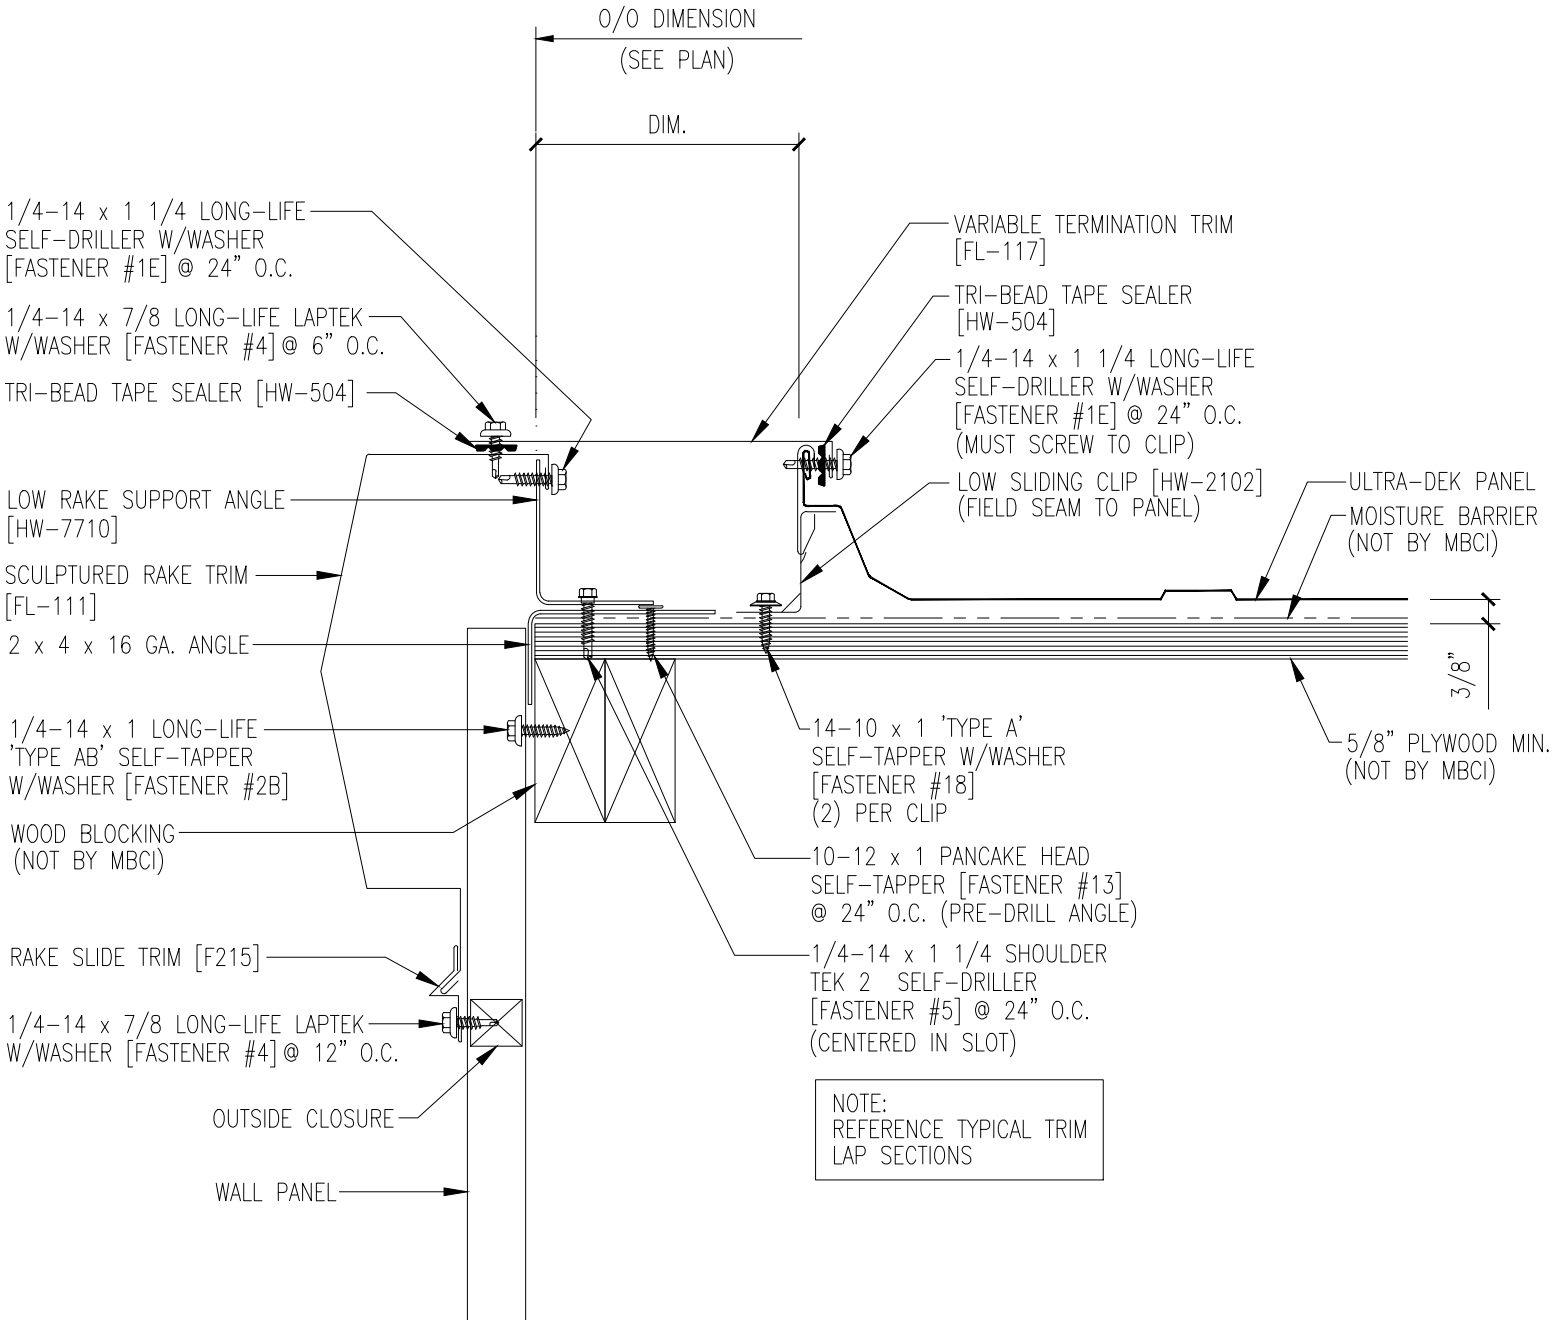
O/O DIMENSION
(SEE PLAN)
DIM.
1/4-14 x 1 1/4 LONG-LIFE SELF-DRILLER W/WASHER [FASTENER #1E] @ 24" O.C.
1/4-14 x 7/8 LONG-LIFE LAPTEK W/WASHER [FASTENER #4] @ 6" O.C.
TRI-BEAD TAPE SEALER [HW-504]
LOW RAKE SUPPORT ANGLE [HW-7710]
SCULPTURED RAKE TRIM [FL-111]
2 x 4 x 16 GA. ANGLE
1/4-14 x 1 LONG-LIFE 'TYPE AB' SELF-TAPPER W/WASHER [FASTENER #2B]
WOOD BLOCKING (NOT BY MBCI)
RAKE SLIDE TRIM [F215]
1/4-14 x 7/8 LONG-LIFE LAPTEK W/WASHER [FASTENER #4] @ 12" O.C.
OUTSIDE CLOSURE
WALL PANEL
VARIABLE TERMINATION TRIM [FL-117]
TRI-BEAD TAPE SEALER [HW-504]
1/4-14 x 1 1/4 LONG-LIFE SELF-DRILLER W/WASHER [FASTENER #1E] @ 24" O.C. (MUST SCREW TO CLIP)
LOW SLIDING CLIP [HW-2102] (FIELD SEAM TO PANEL)
ULTRA-DEK PANEL
MOISTURE BARRIER (NOT BY MBCI)
3/8"
5/8" PLYWOOD MIN. (NOT BY MBCI)
14-10 x 1 'TYPE A' SELF-TAPPER W/WASHER [FASTENER #18] (2) PER CLIP
10-12 x 1 PANCAKE HEAD SELF-TAPPER [FASTENER #13] @ 24" O.C. (PRE-DRILL ANGLE)
1/4-14 x 1 1/4 SHOULDER TEK 2 SELF-DRILLER [FASTENER #5] @ 24" O.C. (CENTERED IN SLOT)
NOTE:
REFERENCE TYPICAL TRIM LAP SECTIONS